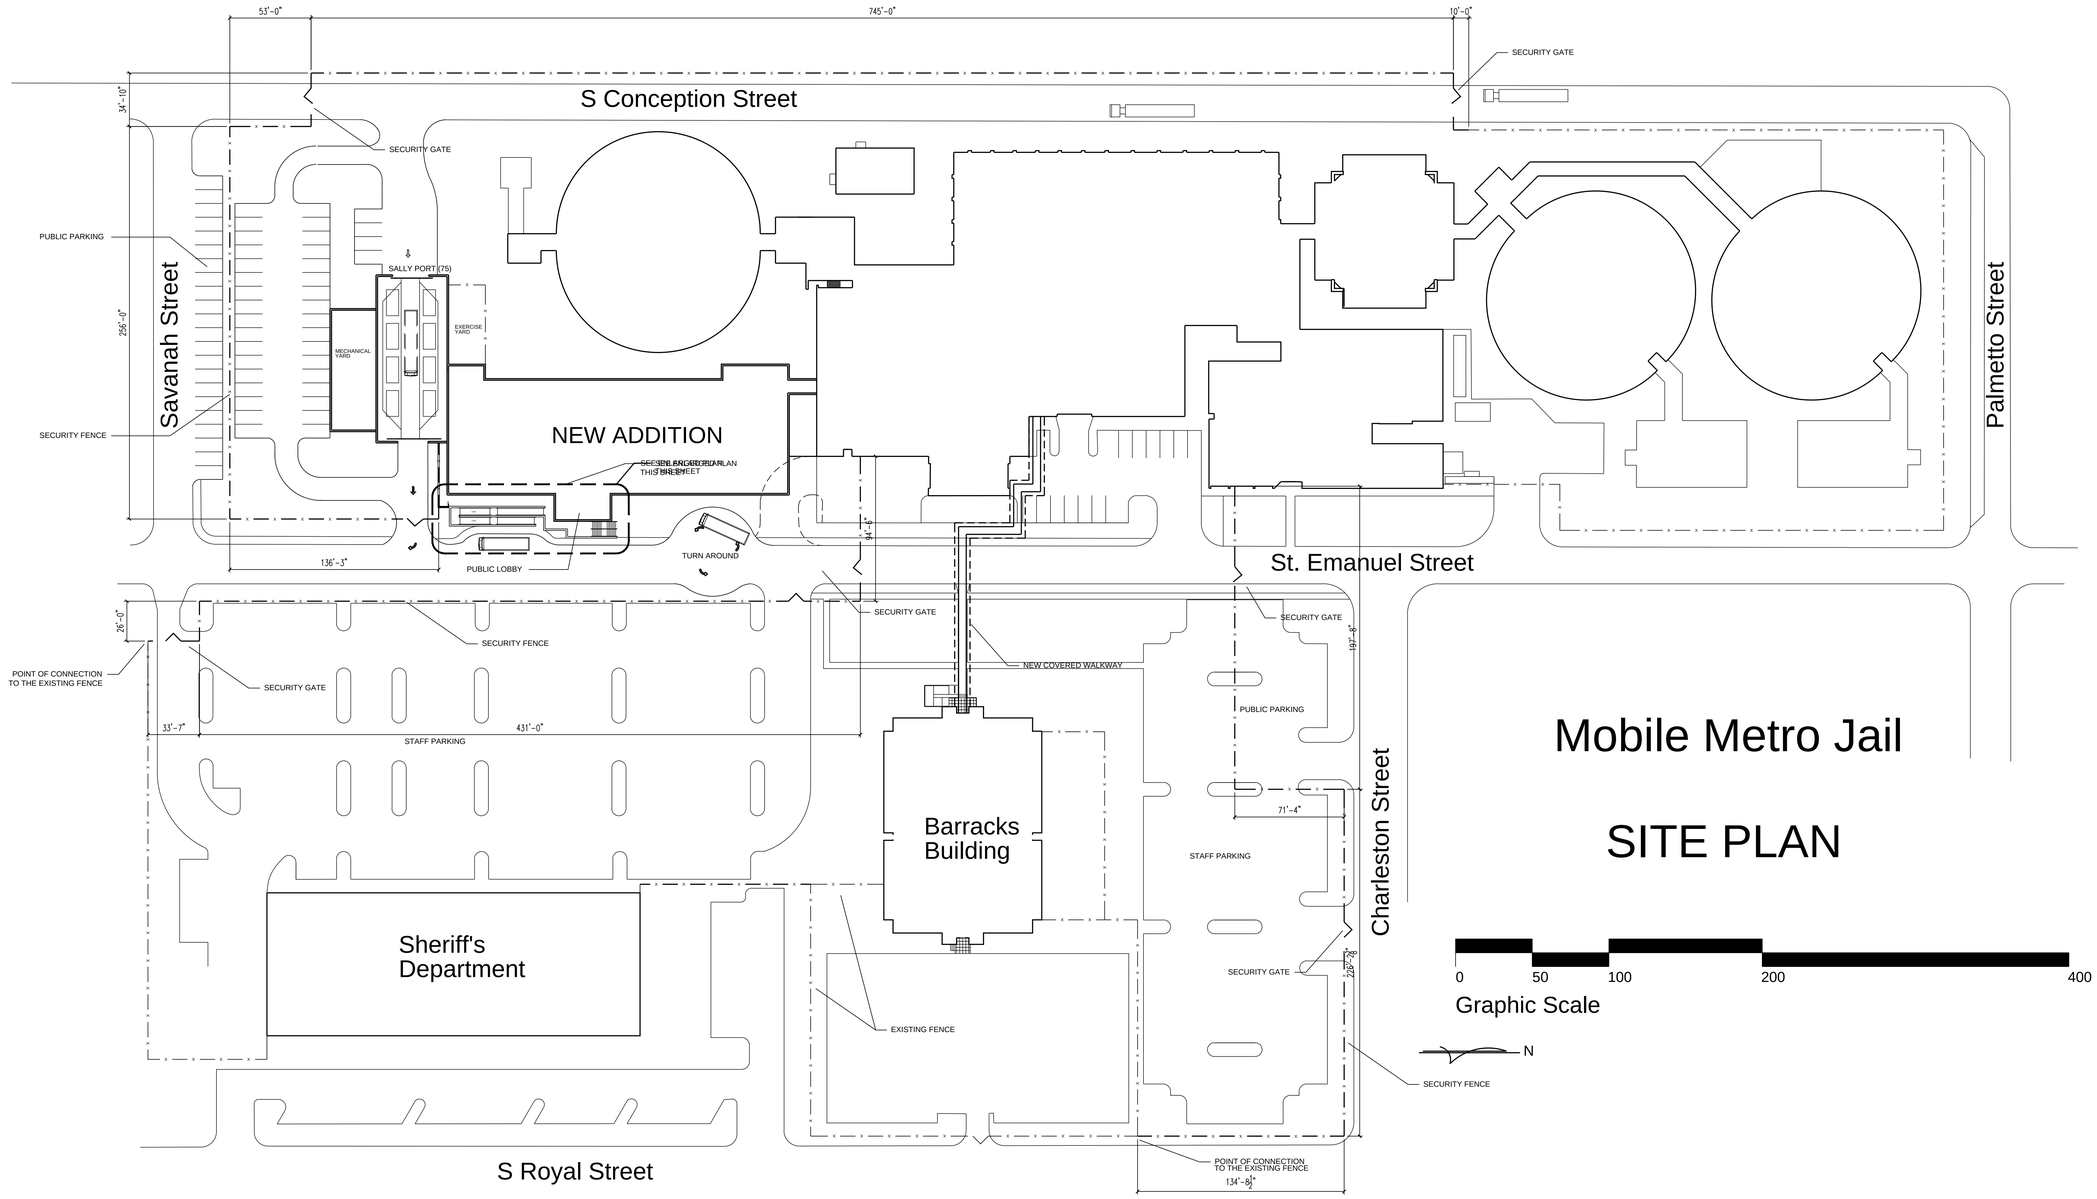

PARTIAL SITE PLAN - FRONT ENTRANCE

SCALE : 1/8" = 1'-0" FIN FLOOR ELEV = 14.0'

Mobile Metro Jail

SITE PLAN

ph&j architects inc. Montgomery, Alabama

CIP-2017-001
UPGRADES TO THE MOBILE COUNTY METRO JAIL
For The MOBILE COUNTY COMMISSION
MOBILE, ALABAMA

ADVANCED SET - NOT FOR CONSTRUCTION

DRAWN	CHECK
DATE	SEPTEMBER 24, 2018
REVISED	
REVISED	

SHEET TITLE: ARCHITECTURAL SITE PLAN AND DETAILS

JOB NO.: PH&J#1801GV

SEQUENCE NO.: 4 OF

A1.1

© PH&J ARCHITECTS, INC.
ALL RIGHTS RESERVED