ALABAMA DEPARTMENT
OF TRANSPORTATION

REFERENCE PROJECT NO.	FISCAL YEAR	SHEET NO.
	2016	1L

MOBILE RIVER BRIDGE AND BAYWAY PROJECT
MOBILE & BALDWIN COUNTIES

UTILITY PLAN SHEET
ROLL 1 OF 6

SCALE: 1" = 100'

VICINITY MAP
NTS

REVISIONS	DATE	DESCRIPTION

ISSUED FOR	DATE
PRELIMINARY	11-18-2015
RIGHT OF WAY	10-21-2016
UTILITY COORDINATION	10-21-2016

thompson ENGINEERING

FDR

MOTT MACDONALD

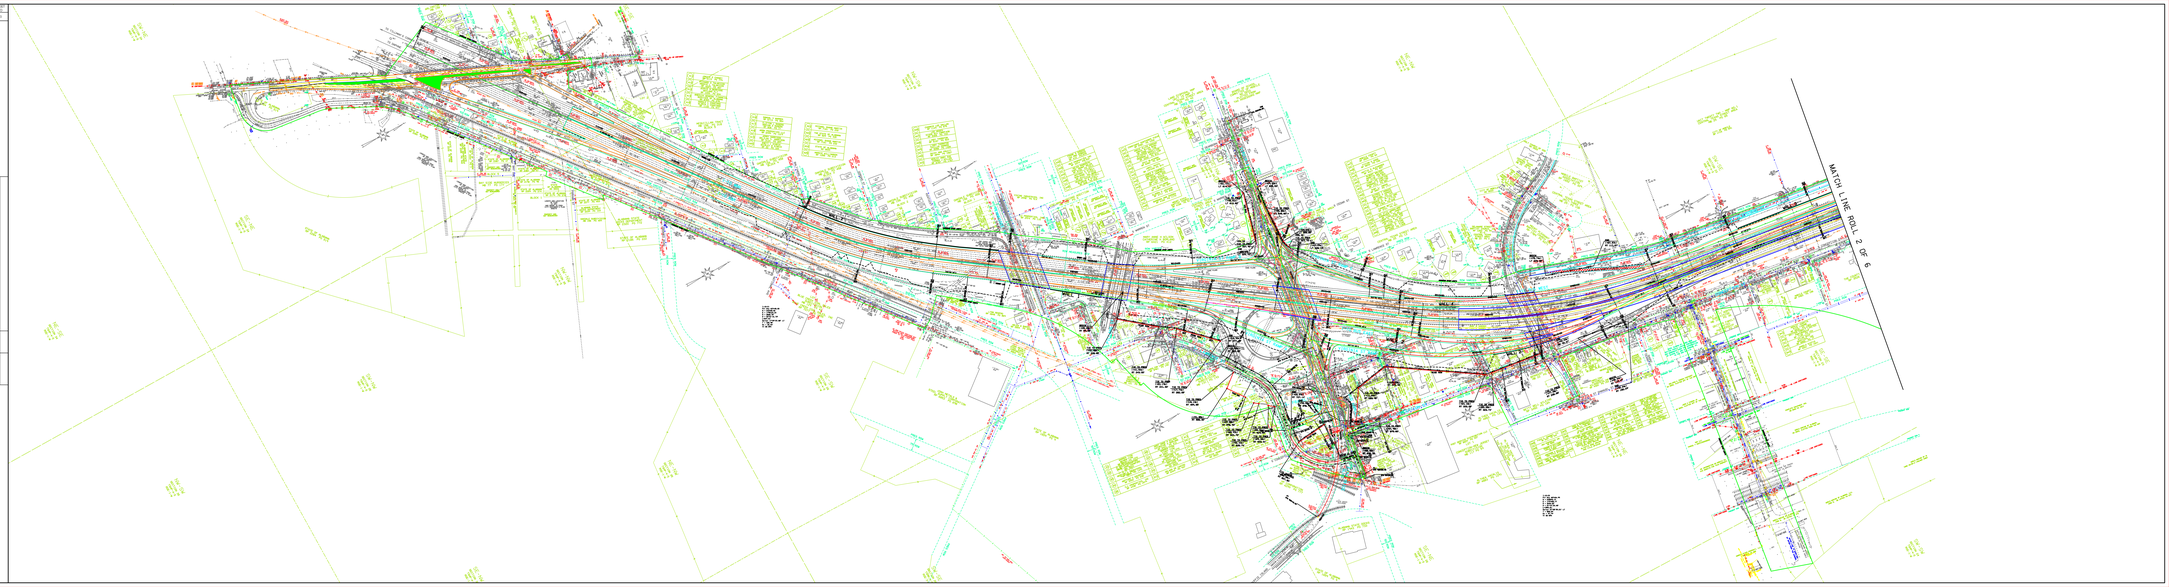

ALABAMA DEPARTMENT
OF TRANSPORTATION

MOBILE RIVER BRIDGE AND BAYWAY PROJECT
MOBILE & BALDWIN COUNTIES

UTILITY PLAN SHEET
ROLL 2 OF 6

SCALE: 1" = 100'

PROJECT NO.	FISCAL YEAR	SHEET NO.
	2016	11

VICINITY MAP
NTS

DATE	REVISIONS	BY
12-09-2015	REVISED TOWER AND UTILITY INFORMATION	A.A.J.
11-18-2015	REVISED TOWER AND UTILITY INFORMATION	A.A.J.
11-04-2015	REVISED TOWER AND UTILITY INFORMATION	A.A.J.
10-28-2015	REVISED TOWER AND UTILITY INFORMATION	A.A.J.

thompson ENGINEERING

FDR

MERT MACDONALD

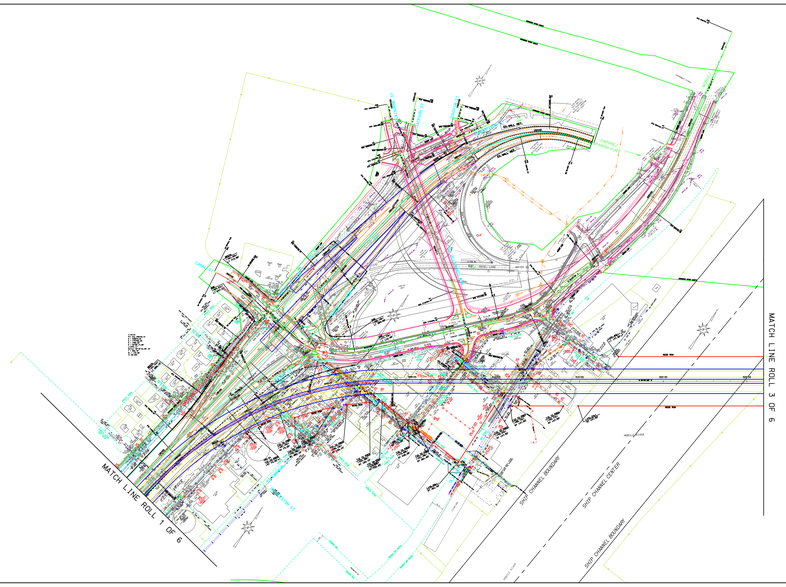

ALABAMA DEPARTMENT
OF TRANSPORTATION

MOBILE RIVER BRIDGE AND BAYWAY PROJECT
MOBILE & BALDWIN COUNTIES

UTILITY PLAN SHEET
ROLL 3 OF 6
SCALE: 1" = 100'

REFERENCE PROJECT NO.	FISCAL YEAR	SHEET NO.
	2016	73

VICINITY MAP
NTS

REVISIONS	

ALABAMA DEPARTMENT
OF TRANSPORTATION

MOBILE RIVER BRIDGE AND BAYWAY PROJECT
MOBILE & BALDWIN COUNTIES

UTILITY PLAN SHEET
ROLL 4 OF 6
SCALE: 1" = 100'

REFERENCE PROJECT NO.	FISCAL YEAR	SHEET NO.
	2016	71

VICINITY MAP
NTS

REVISIONS		
1	10-09-2015	REVISED TOW WIRE UTILITY
2	10-09-2015	REVISED TOW WIRE UTILITY
3	10-09-2015	REVISED TOW WIRE UTILITY
4	10-09-2015	REVISED TOW WIRE UTILITY

thompson ENGINEERING

HDR

MOTT MACDONALD

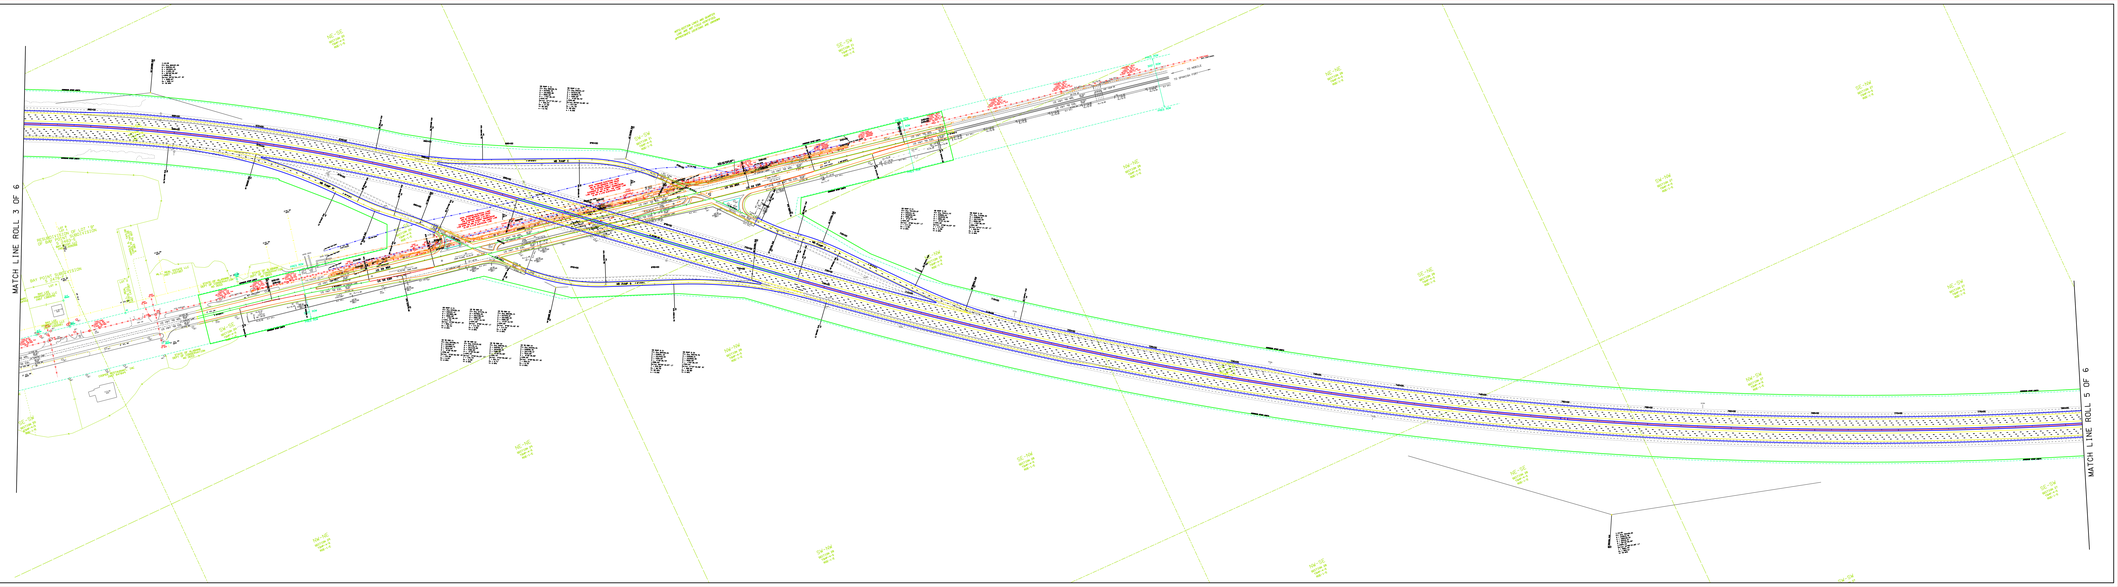

ALABAMA DEPARTMENT
OF TRANSPORTATION

MOBILE RIVER BRIDGE AND BAYWAY PROJECT
MOBILE & BALDWIN COUNTIES

UTILITY PLAN SHEET
ROLL 5 OF 6
SCALE: 1" = 100'

REFERENCE PROJECT NO.	FISCAL YEAR	SHEET NO.
	2016	74

VICINITY MAP
NTS

REVISIONS	DATE	DESCRIPTION

thompson ENGINEERING

FDR

MOTT MACDONALD

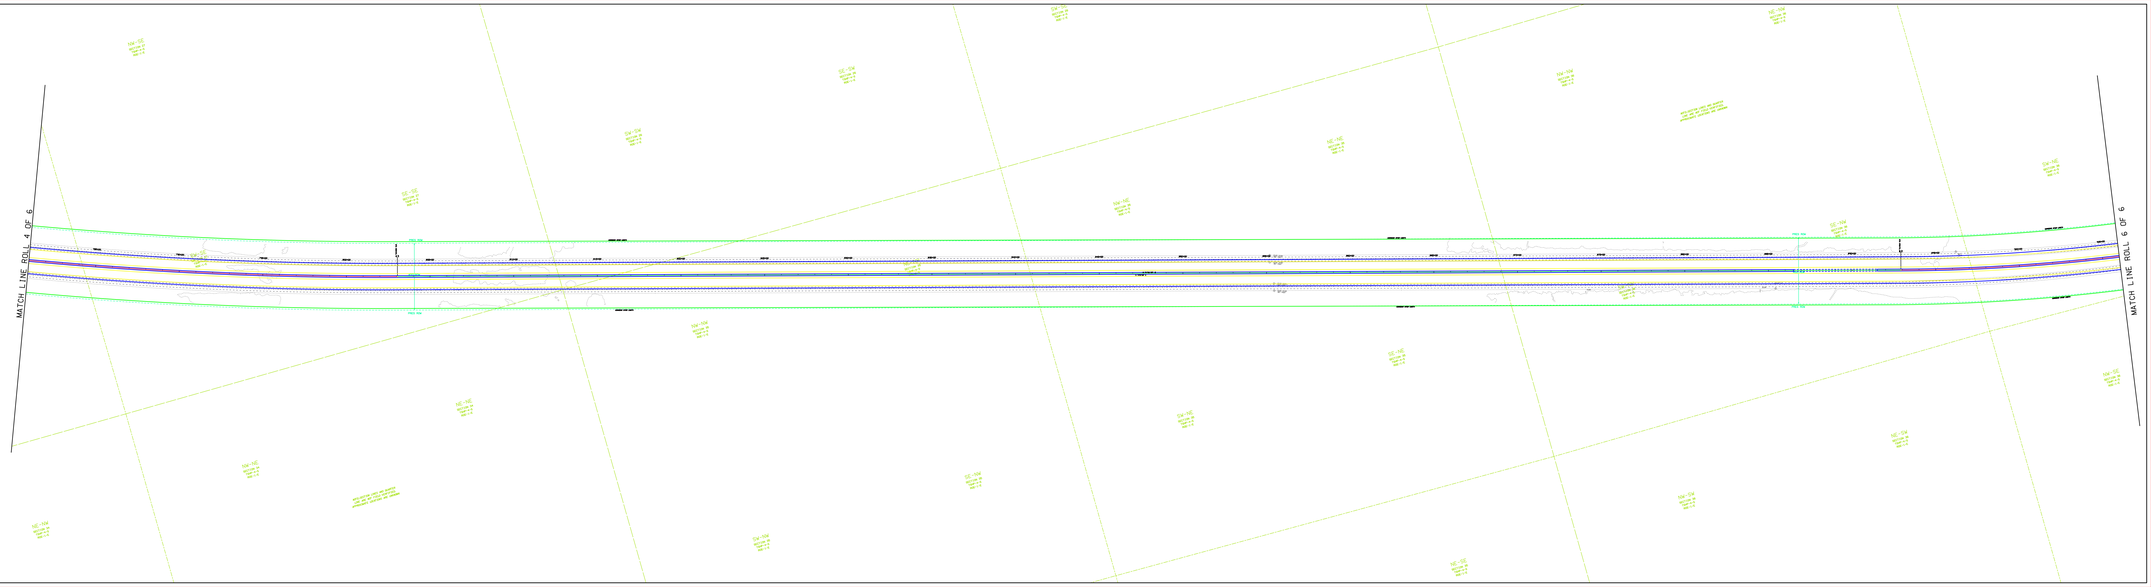

ALABAMA DEPARTMENT
OF TRANSPORTATION

MOBILE RIVER BRIDGE AND BAYWAY PROJECT
MOBILE & BALDWIN COUNTIES

UTILITY PLAN SHEET
ROLL 6 OF 6
SCALE: 1" = 100'

REFERENCE PROJECT NO.	FISCAL YEAR	SHEET NO.
	2016	71

VICINITY MAP
NTS

REVISIONS	