ALABAMA DEPARTMENT
OF TRANSPORTATION
DEMOLITION PLAN MAP FOR:

MOBILE RIVER BRIDGE AND BAYWAY PRELIMINARY DESIGN PLANS
MOBILE & BALDWIN COUNTIES

ROLL 1 OF 5
SCALE: 1" = 100'

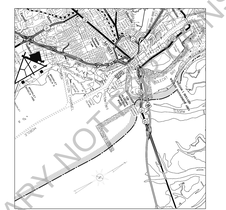

VICINITY MAP
NTS

Michael Baker INTERNATIONAL

thompson ENGINEERING

HDR

MOTT MACDONALD

REFERENCE PROJECT NO.	FISCAL YEAR	SHEET NO.
	2025	41

ALABAMA DEPARTMENT
OF TRANSPORTATION

MOBILE RIVER BRIDGE AND BAYWAY PROJECT
MOBILE & BALDWIN COUNTIES

DEMO PLAN SHEET
ROLL 2 OF 5
SCALE: 1" = 100'

VICINITY MAP
NTS

Michael Baker INTERNATIONAL

thompson ENGINEERING

HDR

MOTT MACDONALD

PRELIMINARY NOT FOR CONSTRUCTION

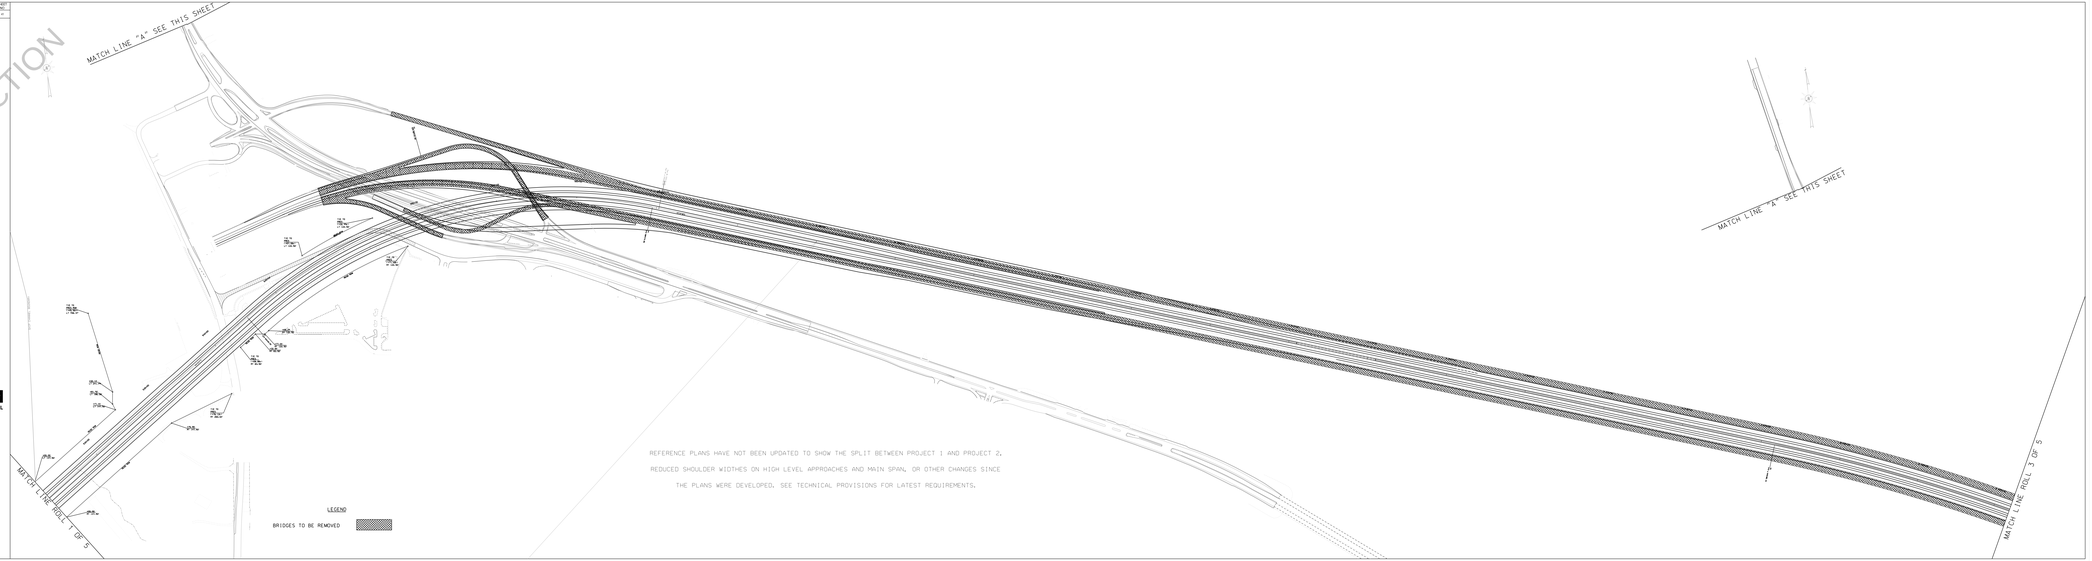

REFERENCE PLANS HAVE NOT BEEN UPDATED TO SHOW THE SPLIT BETWEEN PROJECT 1 AND PROJECT 2,
REDUCED SHOULDER WIDTHES ON HIGH LEVEL APPROACHES AND MAIN SPAN, OR OTHER CHANGES SINCE
THE PLANS WERE DEVELOPED. SEE TECHNICAL PROVISIONS FOR LATEST REQUIREMENTS.

LEGEND

BRIDGES TO BE REMOVED

REFERENCE PROJECT NO.	FROM SHEET	SHEET NO.
	DEMO	41

ALABAMA DEPARTMENT
OF TRANSPORTATION

MOBILE RIVER BRIDGE AND BAYWAY PROJECT
MOBILE & BALDWIN COUNTIES

DEMO PLAN SHEET
ROLL 3 OF 5
SCALE: 1" = 100'

VICINITY MAP
NTS

Michael Baker
INTERNATIONAL

thompson
ENGINEERING

HDR

MOTT MACDONALD

PRELIMINARY NOT FOR CONSTRUCTION

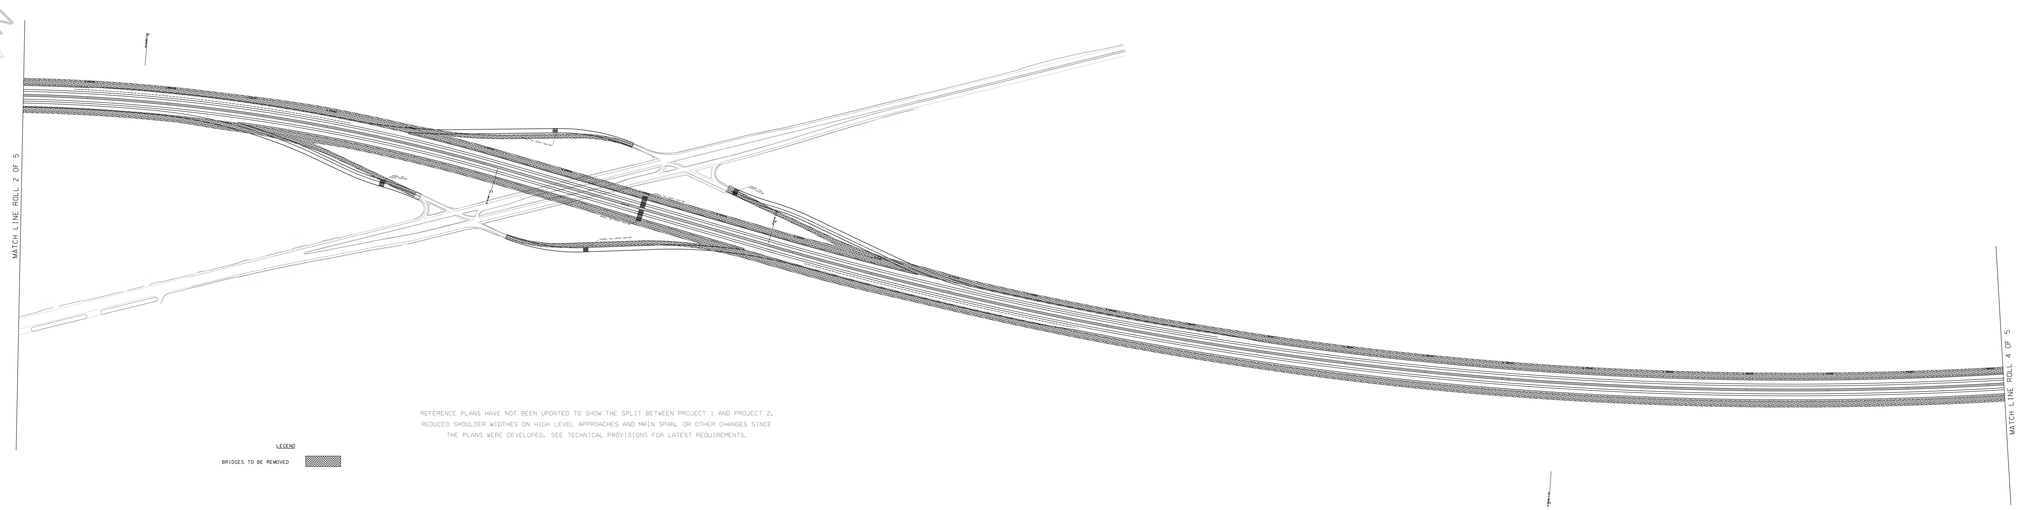

REFERENCE PLANS HAVE NOT BEEN UPDATED TO SHOW THE SPLIT BETWEEN PROJECT 1 AND PROJECT 2, REDUCED SHOULDER WIDTHES ON HIGH LEVEL APPROACHES AND MAIN SPAN, OR OTHER CHANGES SINCE THE PLANS WERE DEVELOPED. SEE TECHNICAL PROVISIONS FOR LATEST REQUIREMENTS.

LEGEND

BRIDGES TO BE REMOVED

REFERENCE PROJECT NO.	FISCAL YEAR	SHEET NO.
	2025	41

ALABAMA DEPARTMENT
OF TRANSPORTATION

MOBILE RIVER BRIDGE AND BAYWAY PROJECT
MOBILE & BALDWIN COUNTIES

DEMO PLAN ROLL
ROLL 4 OF 5
SCALE: 1" = 100'

VICINITY MAP
NTS

Michael Baker
INTERNATIONAL

thompson
ENGINEERING

HDR

MOTT MACDONALD

PRELIMINARY NOT FOR CONSTRUCTION

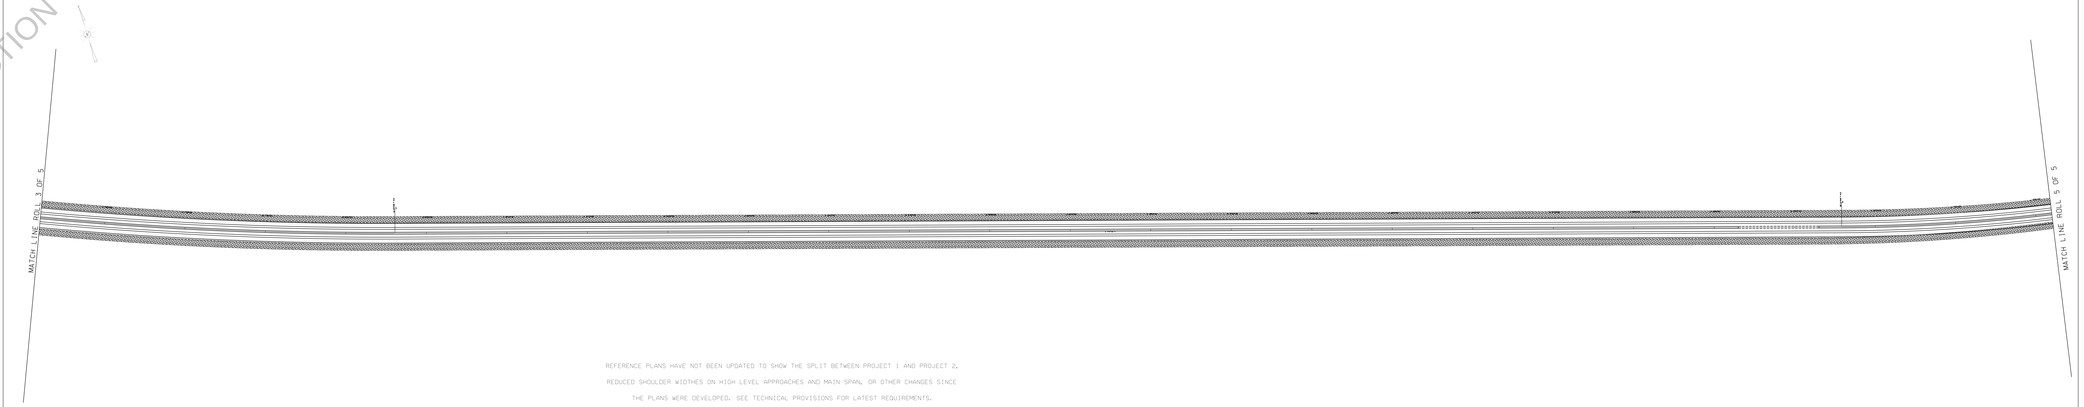

REFERENCE PLANS HAVE NOT BEEN UPDATED TO SHOW THE SPLIT BETWEEN PROJECT 1 AND PROJECT 2.
REDUCED SHOULDER WIDTHES ON HIGH LEVEL APPROACHES AND MAIN SPAN, OR OTHER CHANGES SINCE
THE PLANS WERE DEVELOPED. SEE TECHNICAL PROVISIONS FOR LATEST REQUIREMENTS.

LEGEND

BRIDGES TO BE REMOVED

REFERENCE PROJECT NO.	FROM PLAN	SHEET NO.
	005	04

ALABAMA DEPARTMENT
OF TRANSPORTATION

MOBILE RIVER BRIDGE AND BAYWAY PROJECT
MOBILE & BALDWIN COUNTIES

DEMO PLAN SHEET
ROLL 5 OF 5
SCALE: 1" = 100'

VICINITY MAP
NTS

Michael Baker INTERNATIONAL

thompson ENGINEERING

HDR

MOTT MACDONALD
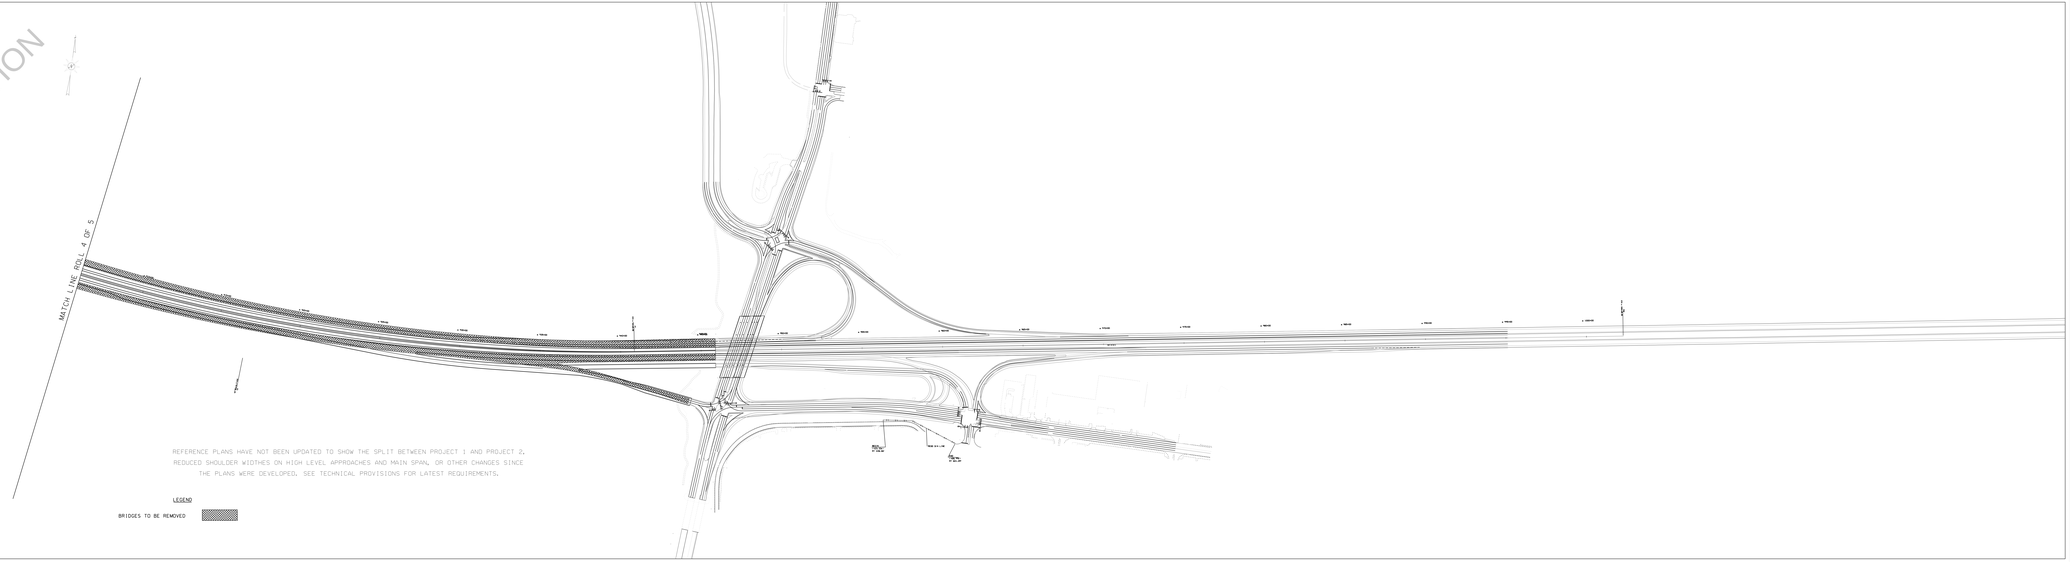
PRELIMINARY NOT FOR CONSTRUCTION