DRAINAGE SECTIONS

REFERENCE PROJECT NO	FISCAL YEAR	SHEET NO
	2023	50

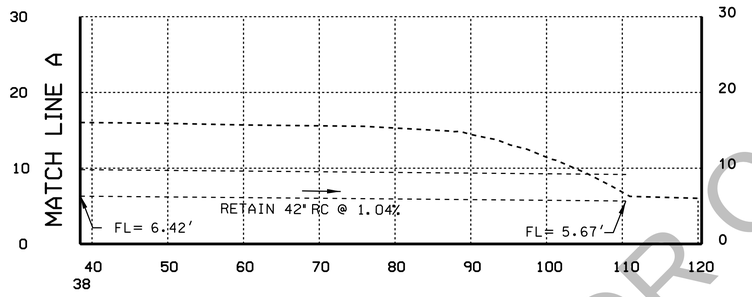

416+69 (+1),I-10

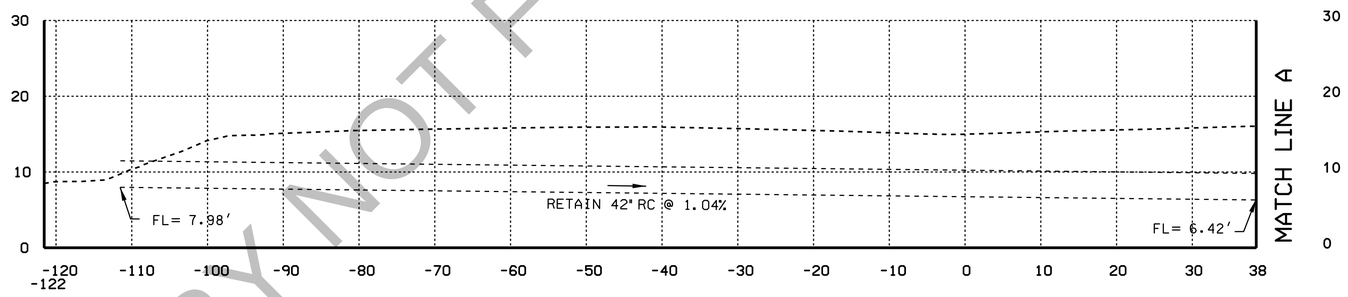

416+69,I-10

PRELIMINARY NOT FOR CONSTRUCTION

RESPONSIBLE PE:	SUPERVISOR:	DESIGNER:	PLAN SUBMITTAL	ALABAMA DEPARTMENT OF TRANSPORTATION	HORIZ 10 0 10 SCALE (FEET) VERT 10 0 10	SHEET TITLE	ROUTE
DATE:	DATE:	DATE:				DRAINAGE SECTIONS	I-10

DRAINAGE SECTIONS

REFERENCE PROJECT NO	FISCAL YEAR	SHEET NO
	2023	51

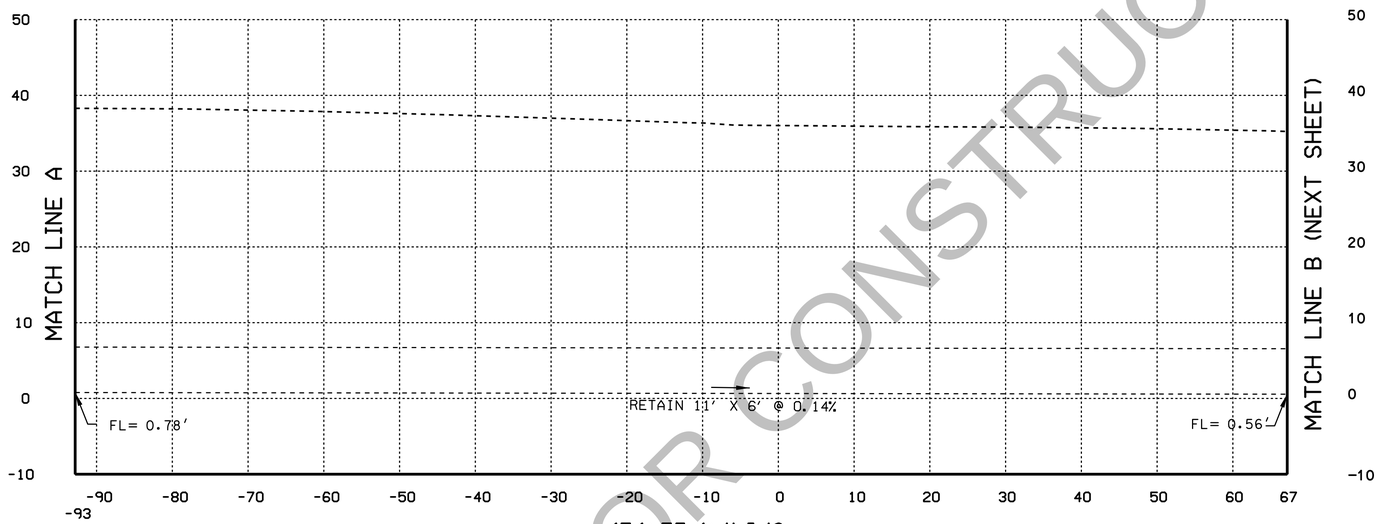

434+35 (+11),I-10

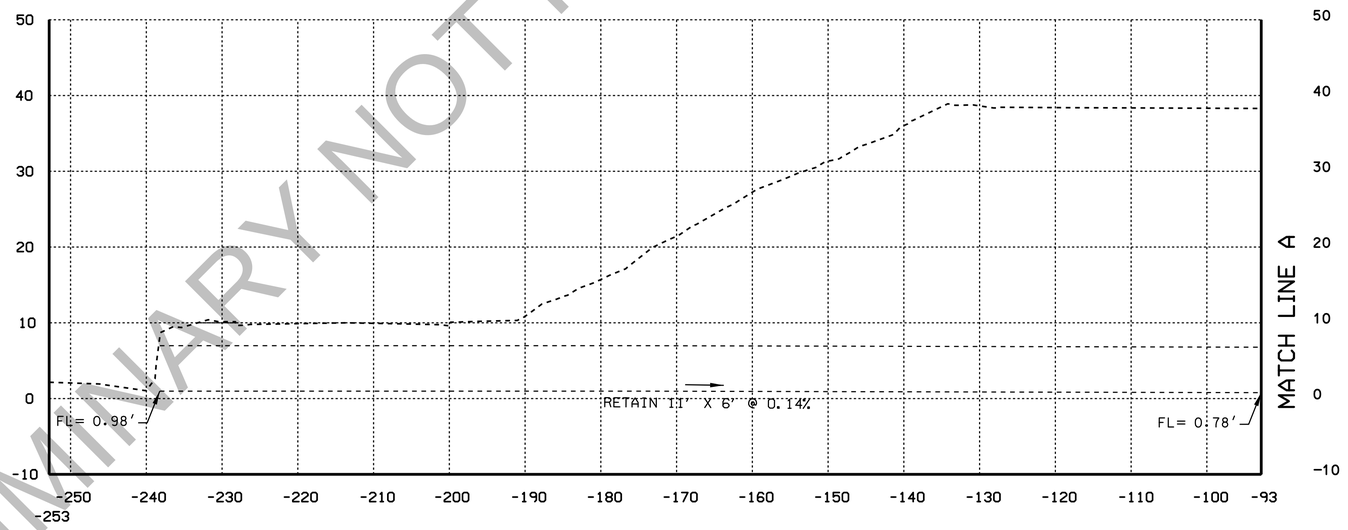

434+35,I-10

PRELIMINARY NOT FOR CONSTRUCTION

RESPONSIBLE PE:	SUPERVISOR:	DESIGNER:	PLAN SUBMITTAL	ALABAMA DEPARTMENT OF TRANSPORTATION	HORIZ 10 0 10 SCALE (FEET) VERT 10 0 10	SHEET TITLE	ROUTE
DATE:	DATE:	DATE:				DRAINAGE SECTIONS	I-10

DRAINAGE SECTIONS

REFERENCE PROJECT NO	FISCAL YEAR	SHEET NO
	2023	52

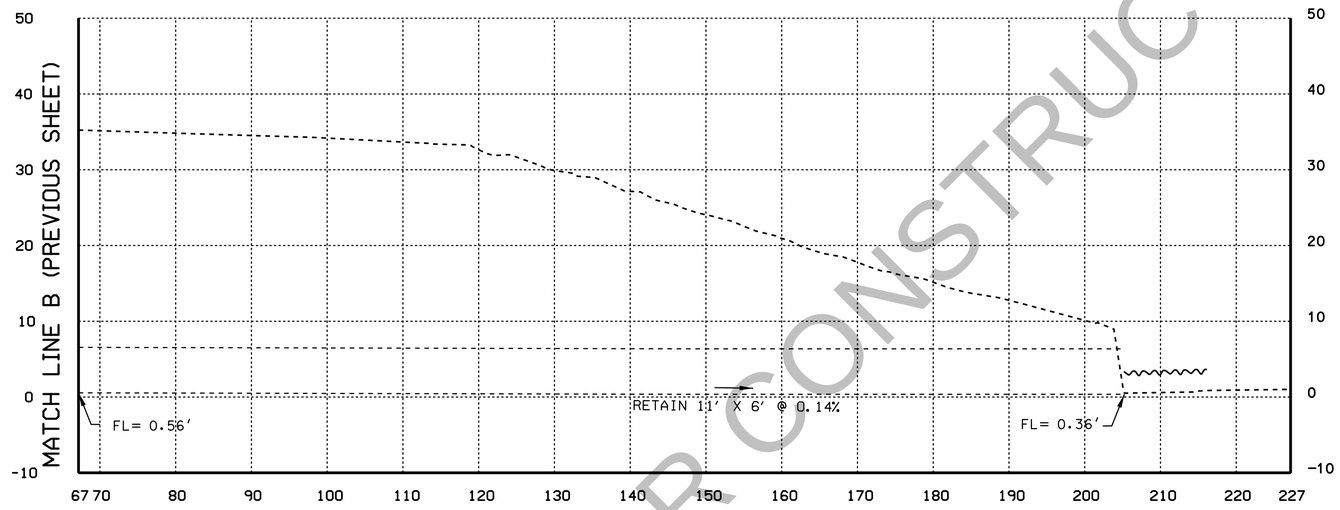

434+35 (+2),I-10

PRELIMINARY NOT FOR CONSTRUCTION

RESPONSIBLE PE:	SUPERVISOR:	DESIGNER:	PLAN SUBMITTAL	ALABAMA DEPARTMENT OF TRANSPORTATION	SCALE (FEET) HORIZ 10 0 10 VERT 10 0 10	SHEET TITLE	ROUTE
DATE:	DATE:	DATE:				DRAINAGE SECTIONS	I-10

DRAINAGE SECTIONS

REFERENCE PROJECT NO	FISCAL YEAR	SHEET NO
	2023	53

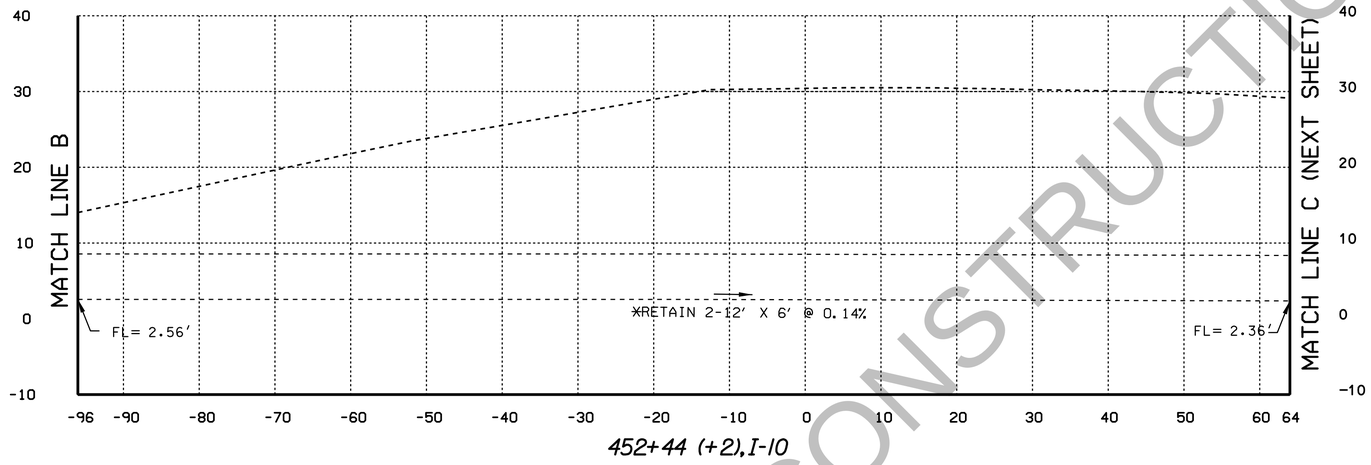

452+44 (+2),I-10

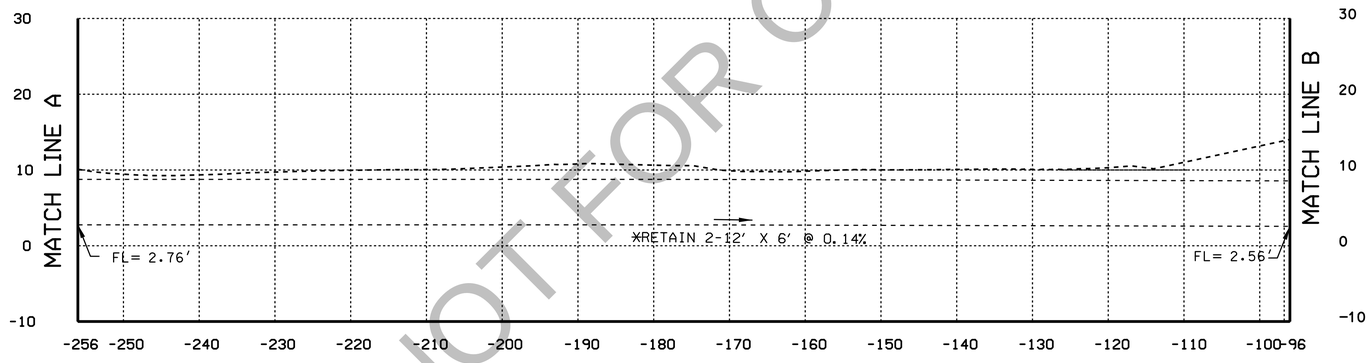

452+44 (+1),I-10

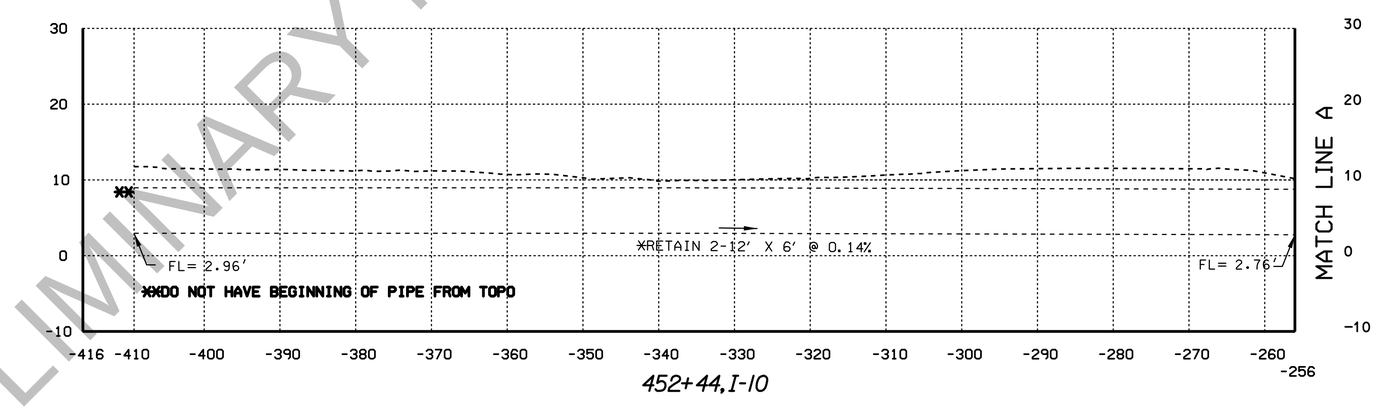

452+44,I-10

**ASSUMING SAME PIPE DEPTH AND SLOPE AS PREVIOUS EXISTING CULVERT @ STA 434+35

**DO NOT HAVE BEGINNING OF PIPE FROM TOPO

PRELIMINARY NOT FOR CONSTRUCTION

RESPONSIBLE PE:	SUPERVISOR:	DESIGNER:	PLAN SUBMITTAL	ALABAMA DEPARTMENT OF TRANSPORTATION	HORIZ 10 0 10 SCALE (FEET) VERT 10 0 10	SHEET TITLE	ROUTE
DATE:	DATE:	DATE:				DRAINAGE SECTIONS	I-10

DRAINAGE SECTIONS

REFERENCE PROJECT NO	FISCAL YEAR	SHEET NO
	2023	54

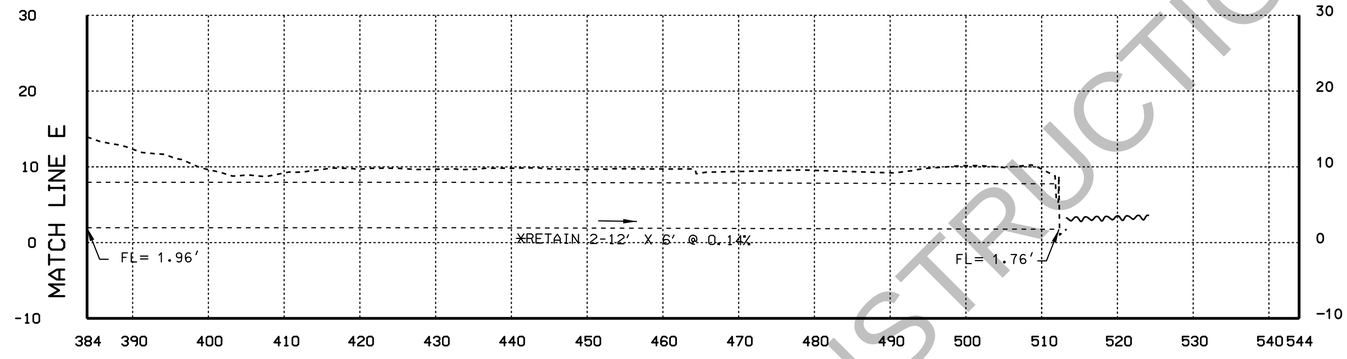

452+44 (+5),I-10

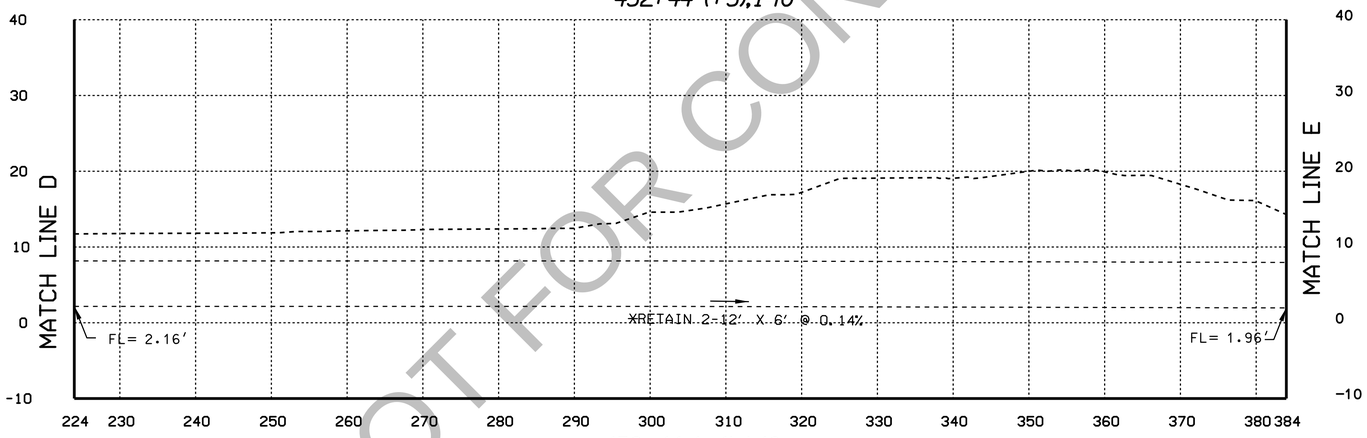

452+44 (+4),I-10

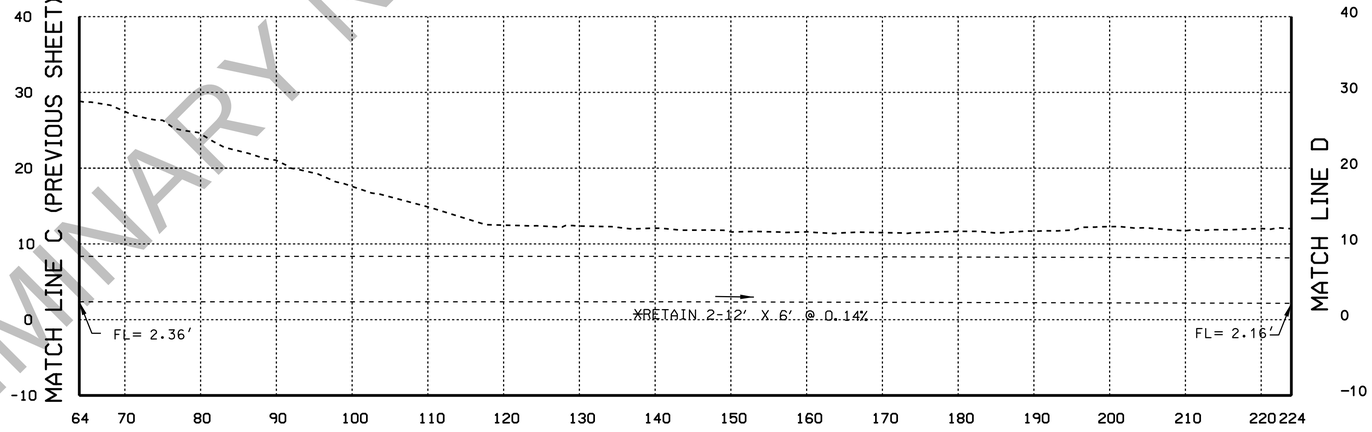

452+44 (+3),I-10

***ASSUMING SAME PIPE DEPTH AND SLOPE AS PREVIOUS EXISTING CULVERT @ STA 434+35**

PRELIMINARY NOT FOR CONSTRUCTION

RESPONSIBLE PE:	SUPERVISOR:	DESIGNER:	PLAN SUBMITTAL	ALABAMA DEPARTMENT OF TRANSPORTATION	SCALE (FEET) HORIZ 10 0 10 VERT 10 0 10	SHEET TITLE	ROUTE
DATE:	DATE:	DATE:				DRAINAGE SECTIONS	I-10

DRAINAGE SECTIONS

REFERENCE PROJECT NO	FISCAL YEAR	SHEET NO
	2023	55

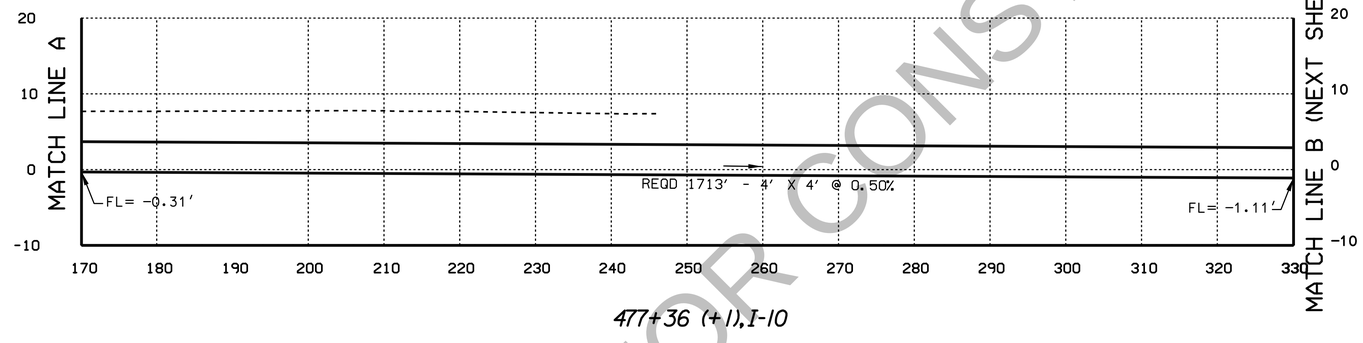

477+36 (+1),I-10

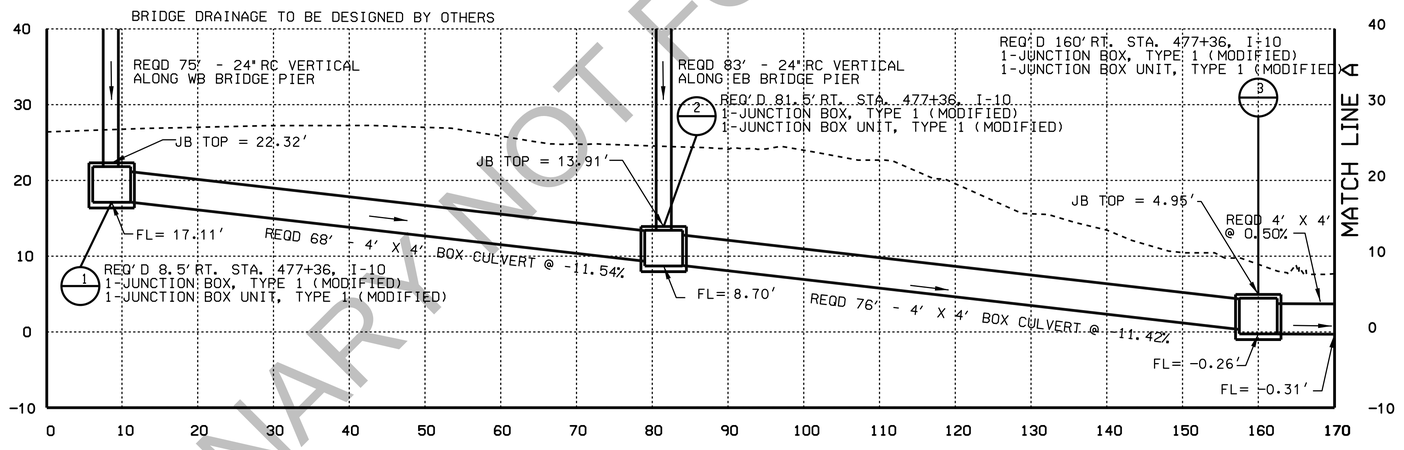

477+36,I-10

PRELIMINARY - NOT FOR CONSTRUCTION

RESPONSIBLE PE:	SUPERVISOR:	DESIGNER:	PLAN SUBMITTAL	ALABAMA DEPARTMENT OF TRANSPORTATION	HORIZ 10 0 10 / VERT 10 0 10 SCALE (FEET)	SHEET TITLE	ROUTE
DATE:	DATE:	DATE:				DRAINAGE SECTIONS	I-10

DRAINAGE SECTIONS

REFERENCE PROJECT NO	FISCAL YEAR	SHEET NO
	2023	56

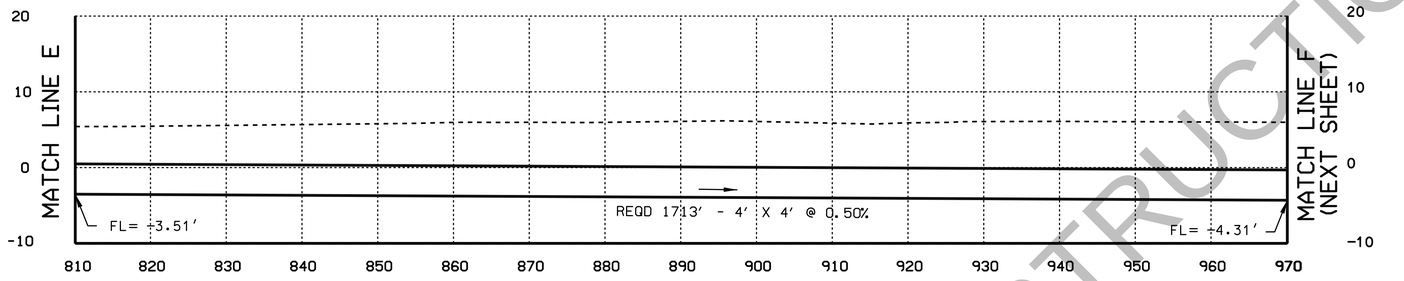

477+36 (+5),I-10

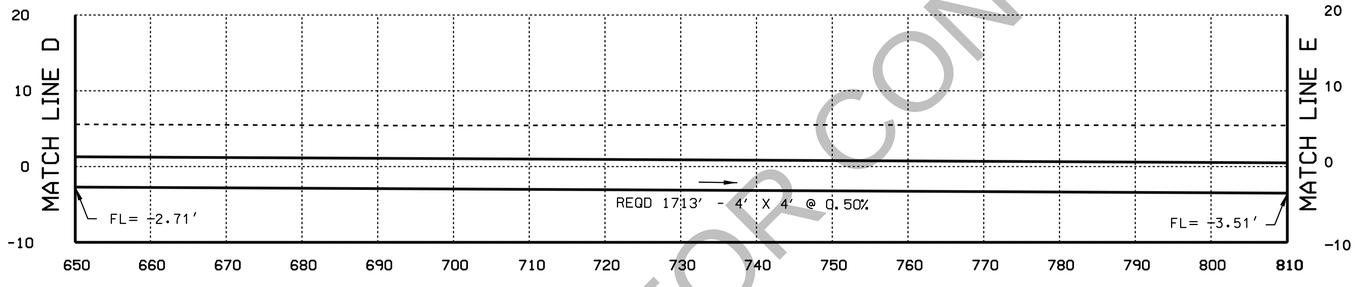

477+36 (+4),I-10

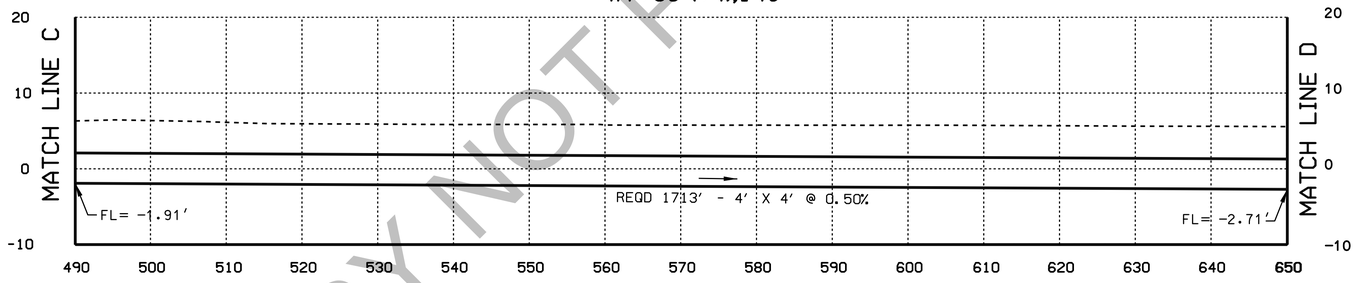

477+36 (+3),I-10

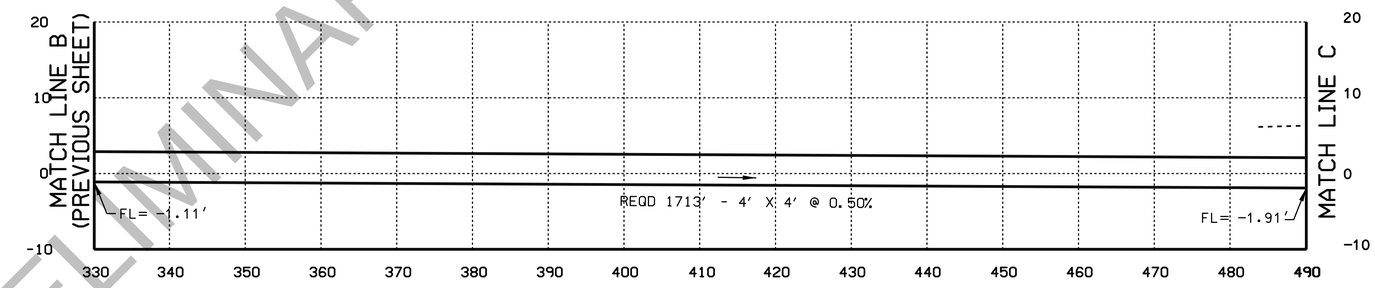

477+36 (+2),I-10

PRELIMINARY NOT FOR CONSTRUCTION

RESPONSIBLE PE:	SUPERVISOR:	DESIGNER:	PLAN SUBMITTAL	ALABAMA DEPARTMENT OF TRANSPORTATION	HORIZ 10 0 10 / VERT 10 0 10 SCALE (FEET)	SHEET TITLE	ROUTE
DATE:	DATE:	DATE:				DRAINAGE SECTIONS	I-10

DRAINAGE SECTIONS

REFERENCE PROJECT NO	FISCAL YEAR	SHEET NO
	2023	57

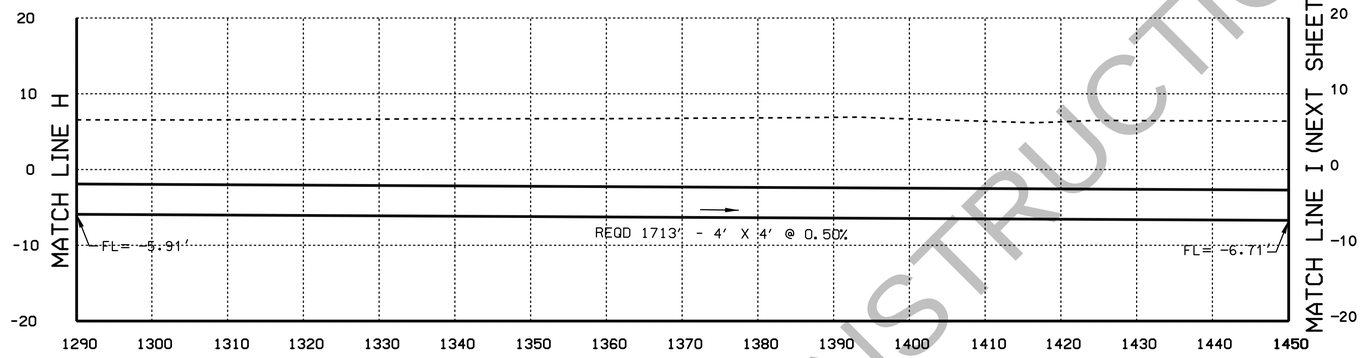

477+36 (+8),I-10

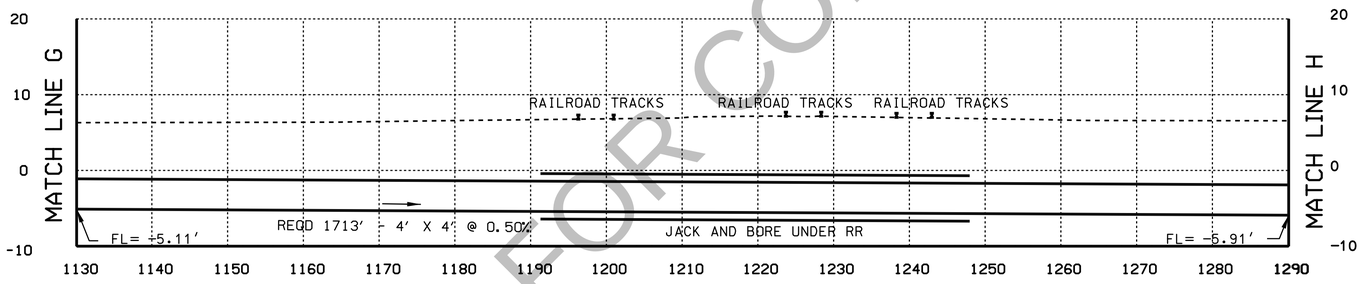

477+36 (+7),I-10

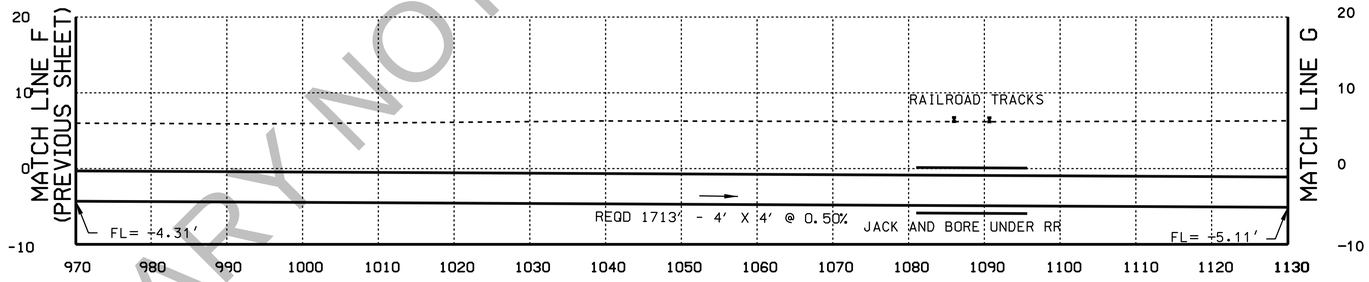

477+36 (+6),I-10

PRELIMINARY NOT FOR CONSTRUCTION

RESPONSIBLE PE:	SUPERVISOR:	DESIGNER:	PLAN SUBMITTAL	ALABAMA DEPARTMENT OF TRANSPORTATION	HORIZ 10 0 10 SCALE (FEET) VERT 10 0 10	SHEET TITLE	ROUTE
DATE:	DATE:	DATE:				DRAINAGE SECTIONS	I-10

DRAINAGE SECTIONS

REFERENCE PROJECT NO	FISCAL YEAR	SHEET NO
	2023	58

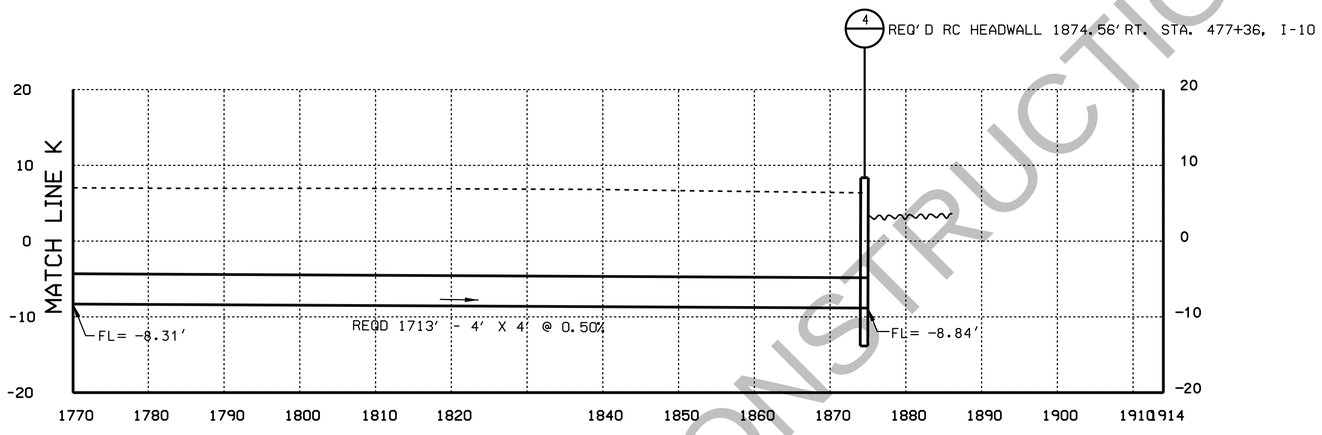

477+36 (+11),I-10

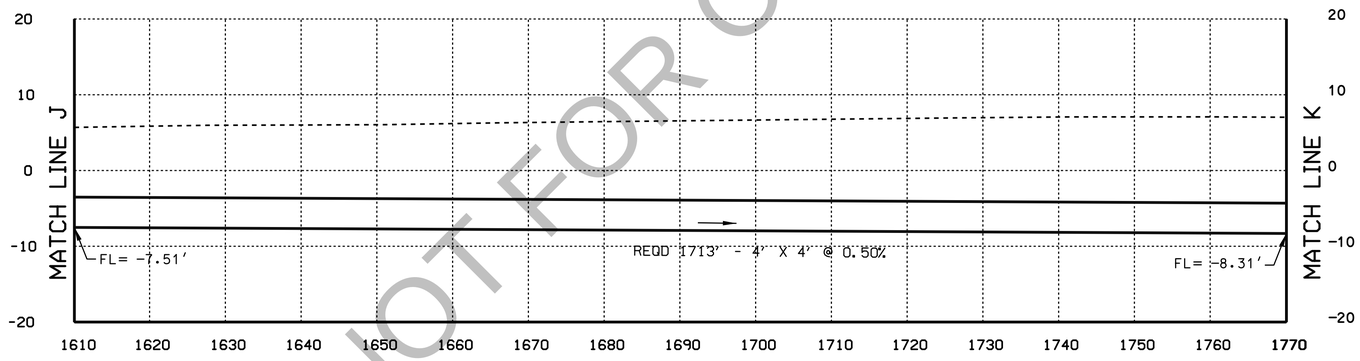

477+36 (+10),I-10

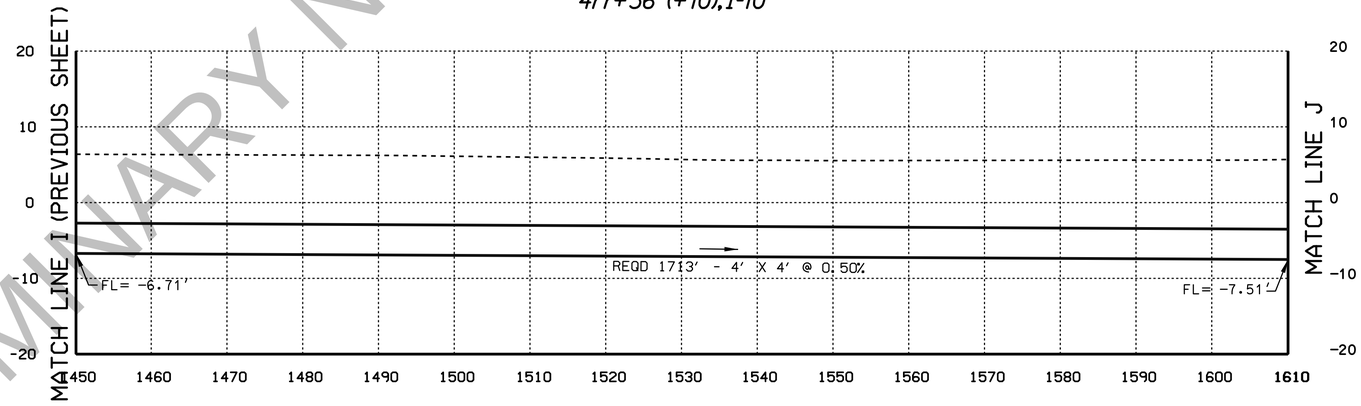

477+36 (+9),I-10

PRELIMINARY NOT FOR CONSTRUCTION

RESPONSIBLE PE:	SUPERVISOR:	DESIGNER:	PLAN SUBMITTAL	ALABAMA DEPARTMENT OF TRANSPORTATION	SCALE (FEET) HORIZ 10 0 10 VERT 10 0 10	SHEET TITLE	ROUTE
DATE:	DATE:	DATE:				DRAINAGE SECTIONS	I-10

DRAINAGE SECTIONS

REFERENCE PROJECT NO	FISCAL YEAR	SHEET NO
	2023	59

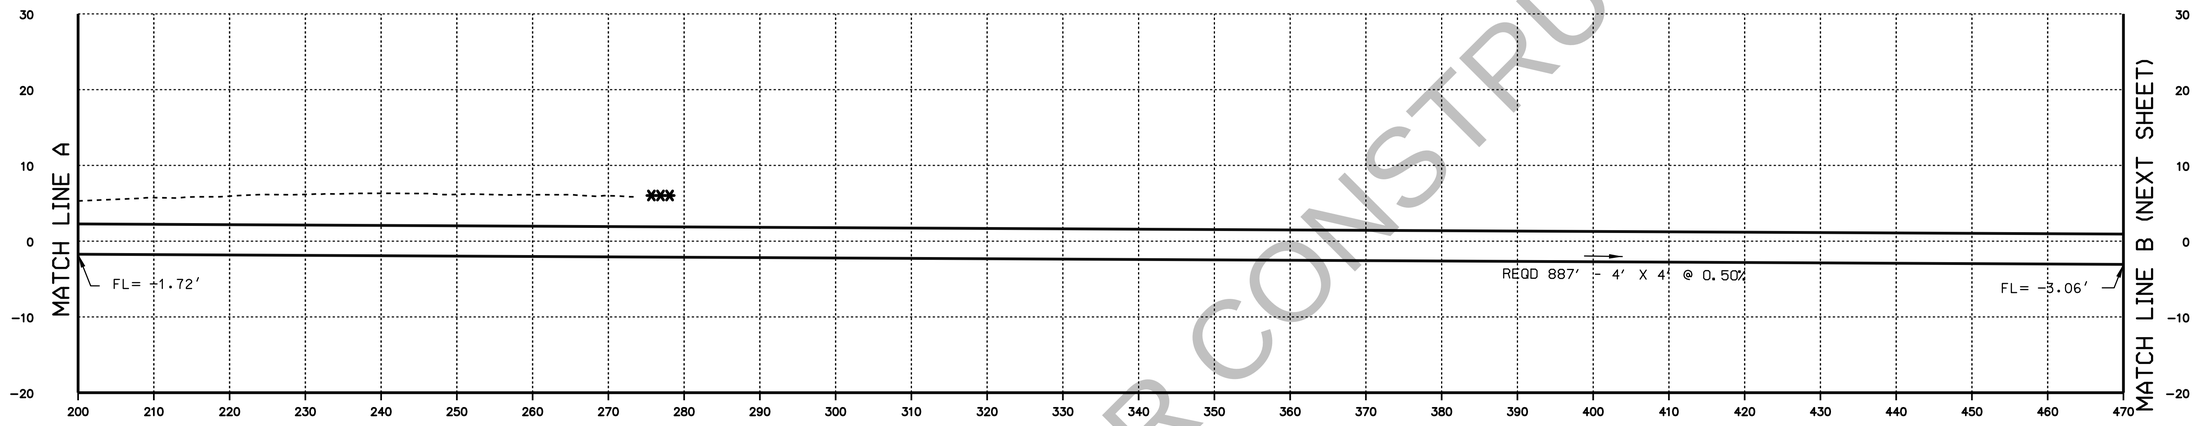

STA 505+78.98,I-10

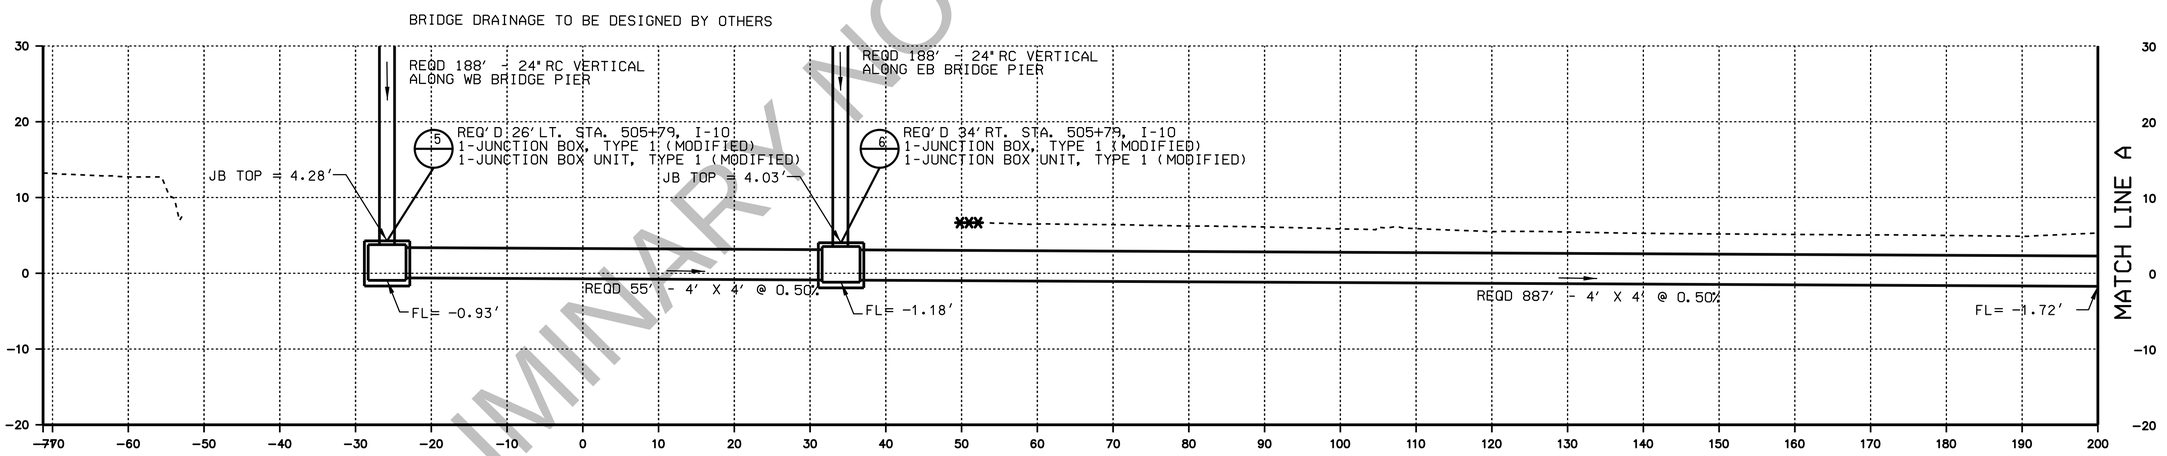

~~XXX~~EXISTING SURFACE NOT AVAILABLE AT THIS TIME

STA 505+78.98,I-10

PRELIMINARY NOT FOR CONSTRUCTION

RESPONSIBLE PE:	SUPERVISOR:	DESIGNER:	PLAN SUBMITTAL	ALABAMA DEPARTMENT OF TRANSPORTATION	SCALE (FEET) HORIZ 10 0 10 VERT 10 0 10	SHEET TITLE	ROUTE
DATE:	DATE:	DATE:				DRAINAGE SECTIONS	I-10

DRAINAGE SECTIONS

REFERENCE PROJECT NO	FISCAL YEAR	SHEET NO
	2023	60

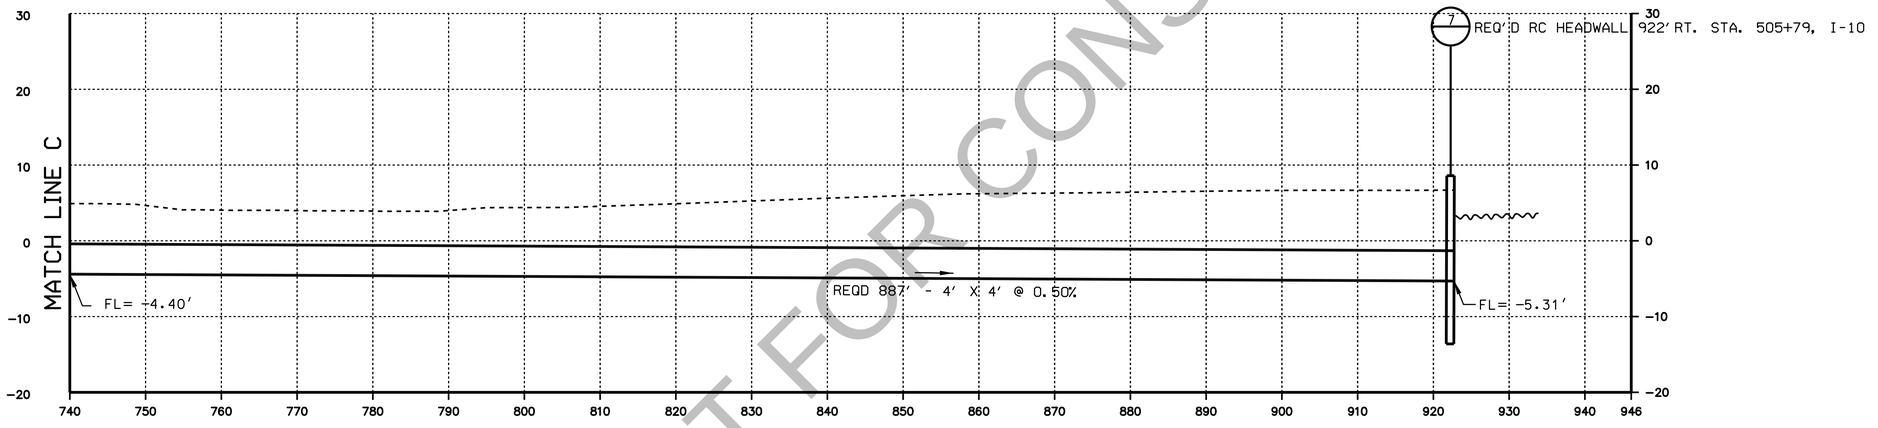

STA 505+78.98,I-10

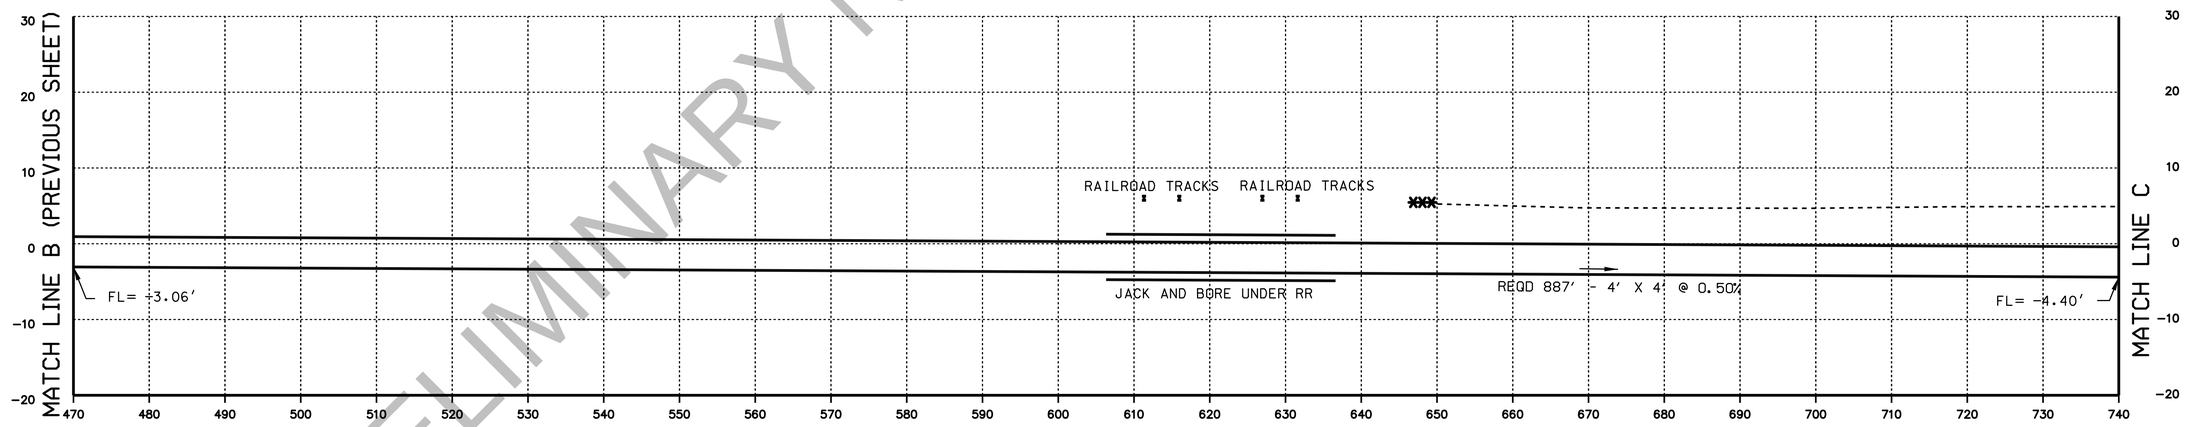

XXXEXISTING SURFACE NOT AVAILABLE AT THIS TIME

STA 505+78.98,I-10

PRELIMINARY NOT FOR CONSTRUCTION

RESPONSIBLE PE:	SUPERVISOR:	DESIGNER:	PLAN SUBMITTAL	ALABAMA DEPARTMENT OF TRANSPORTATION	HORIZ 10 0 10 SCALE (FEET) VERT 10 0 10	SHEET TITLE	ROUTE
DATE:	DATE:	DATE:				DRAINAGE SECTIONS	I-10

DRAINAGE SECTIONS

REFERENCE PROJECT NO	FISCAL YEAR	SHEET NO
	2023	61

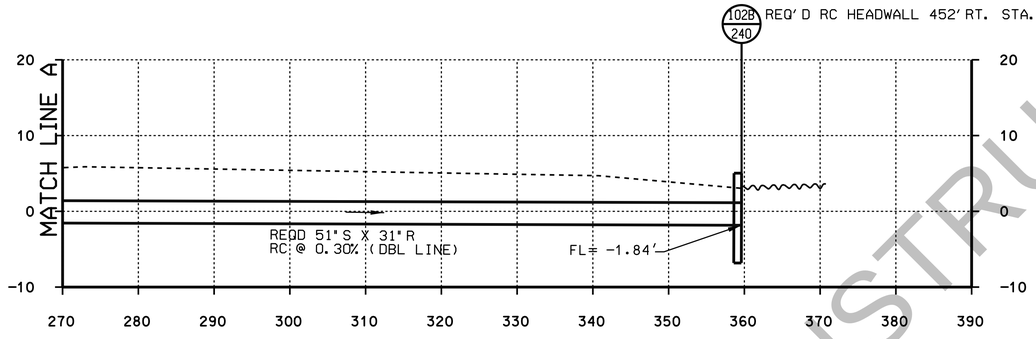

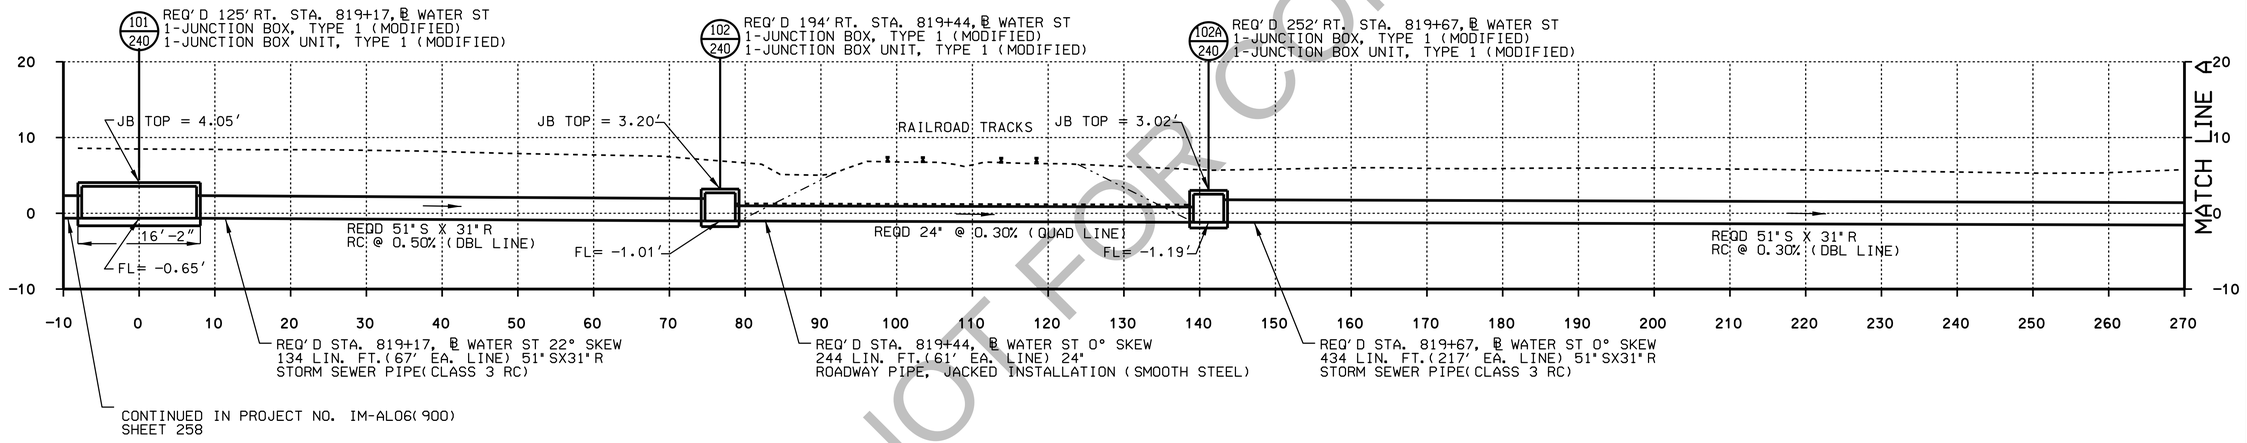

STATIONS REFLECT PROJECT NO. IM-AL06(900)

COPY OF DRAINAGE SECTION FROM I-10/TEXAS STREET PROJECT NO. IM-AL06(900)

PRELIMINARY NOT FOR CONSTRUCTION

RESPONSIBLE PE:	SUPERVISOR:	DESIGNER:	PLAN SUBMITTAL	ALABAMA DEPARTMENT OF TRANSPORTATION	SCALE (FEET) HORIZ 10 0 10 VERT 10 0 10	SHEET TITLE	ROUTE
DATE:	DATE:	DATE:				DRAINAGE SECTIONS	I-10