ALABAMA DEPARTMENT
OF TRANSPORTATION

MOBILE RIVER BRIDGE AND I-10 BAYWAY WIDENING
MOBILE & BALDWIN COUNTIES
RAMPS AND SIDE ROADS
PLAN SHEET
ROLL 1 OF 6
SCALE: 1" = 50'

REFERENCE PROJECTS NO.	FEDERAL PROJECT NO.	STATE PROJECT NO.
	STPN	2SN

VICINITY MAP
NTS

thompson ENGINEERING
FDR
MOTT MACDONALD

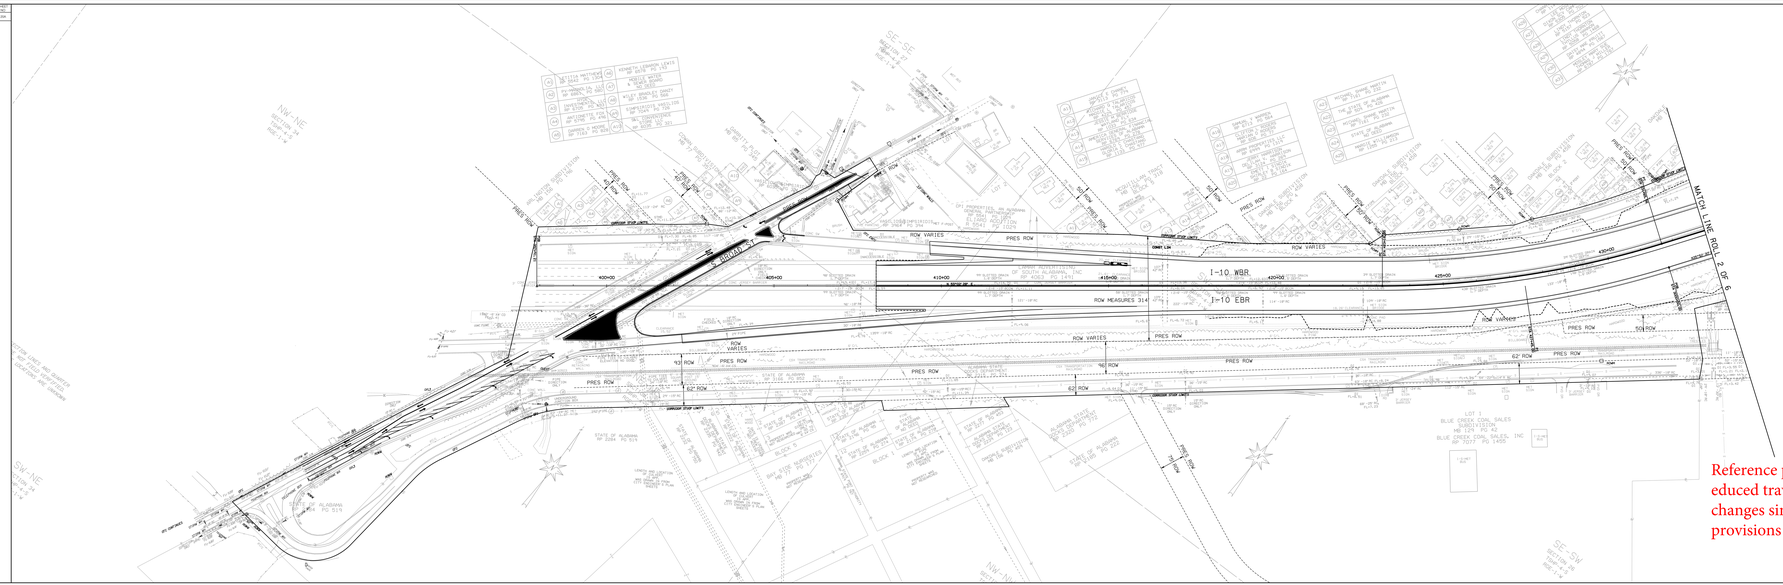

Reference plans have not been updated to reflect the educed travel lanes, reduced shoulder widths or other changes since plans were developed. See technical provisions for latest requirements

ALABAMA DEPARTMENT
OF TRANSPORTATION

MOBILE RIVER BRIDGE AND I-10 BAYWAY WIDENING
MOBILE & BALDWIN COUNTIES
RAMPS AND SIDE ROADS
PLANS SHEET
ROLL 2 OF 6
SCALE: 1" = 50'

REFERENCE PROJECT NO.	YEAR	POST
	2016	15

VICINITY MAP
NTS

ORIGINAL DESIGN	
REVISED DESIGN	
REVISED DESIGN	
REVISED

ALABAMA DEPARTMENT
OF TRANSPORTATION

MOBILE RIVER BRIDGE AND BAYWAY PROJECT
MOBILE & BALDWIN COUNTIES

RAMPS AND SIDE ROADS
PLAN SHEET
▶ ROLL 3 OF 6
SCALE: 1" = 50'

REFERENCE PROJECT NO.	FROM	PROJ. TO
	2016	21

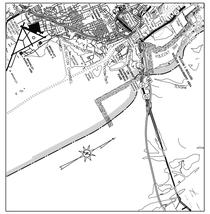

VICINITY MAP
NTS



thompson ENGINEERING

FDR

M M MERT MACDONALD

Reference plans have not been updated to reflect the educed travel lanes, reduced shoulder widths or other changes since plans were developed. See technical provisions for latest requirements

ALABAMA DEPARTMENT
OF TRANSPORTATION
PLAN MAP FOR:

MOBILE RIVER BRIDGE AND BAYWAY PROJECT
MOBILE & BALDWIN COUNTIES

RAMPS AND SIDE ROADS
PLAN SHEET
▶ ROLL 4 OF 6
SCALE: 1" = 50'

REVISION DESCRIPTION	DATE	CHK

VICINITY MAP
N.T.S.

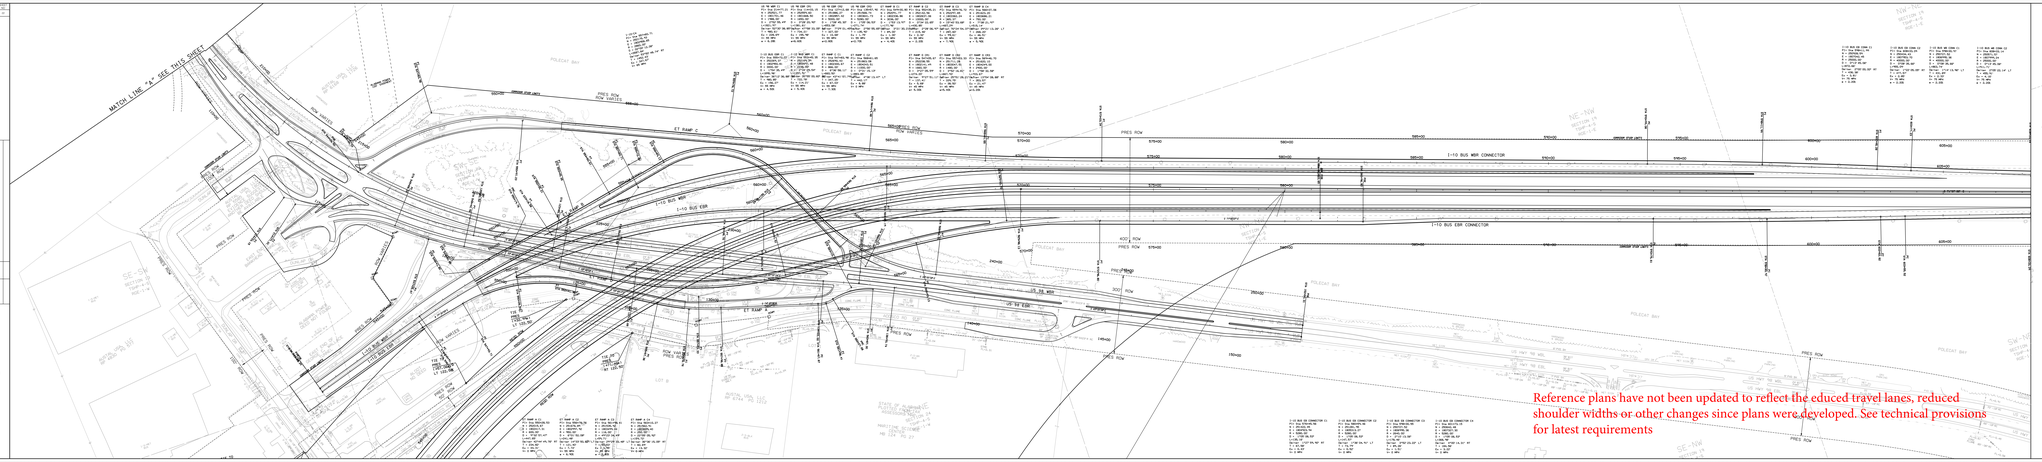

Reference plans have not been updated to reflect the educed travel lanes, reduced shoulder widths or other changes since plans were developed. See technical provisions for latest requirements

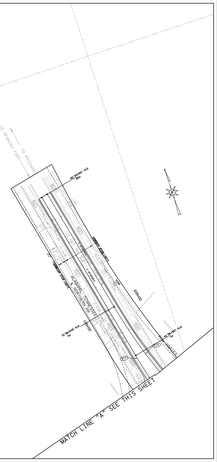

ALABAMA DEPARTMENT
OF TRANSPORTATION
PLAN MAP FORm

MOBILE RIVER BRIDGE AND BAYWAY PROJECT
MOBILE & BALDWIN COUNTIES
RAMPS AND SIDE ROADS
PLAN SHEET

ROLL 5 OF 6
SCALES 1" = 50'


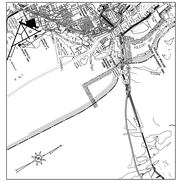

VICINITY MAP
NTS

thompson ENGINEERING

FDR

M M
MOTT MACDONALD

Reference plans have not been updated to reflect the educed travel lanes, reduced shoulder widths or other changes since plans were developed. See technical provisions for latest requirements

ALABAMA DEPARTMENT
OF TRANSPORTATION
PLAN MAP FOR

MOBILE RIVER BRIDGE AND BAYWAY PROJECT
MOBILE & BALDWIN COUNTIES

RAMPS AND SIDE ROADS
PLAN SHEET

▶ ROLL 6 OF 6

VICINITY MAP
NTS




thompson ENGINEERING

FDR
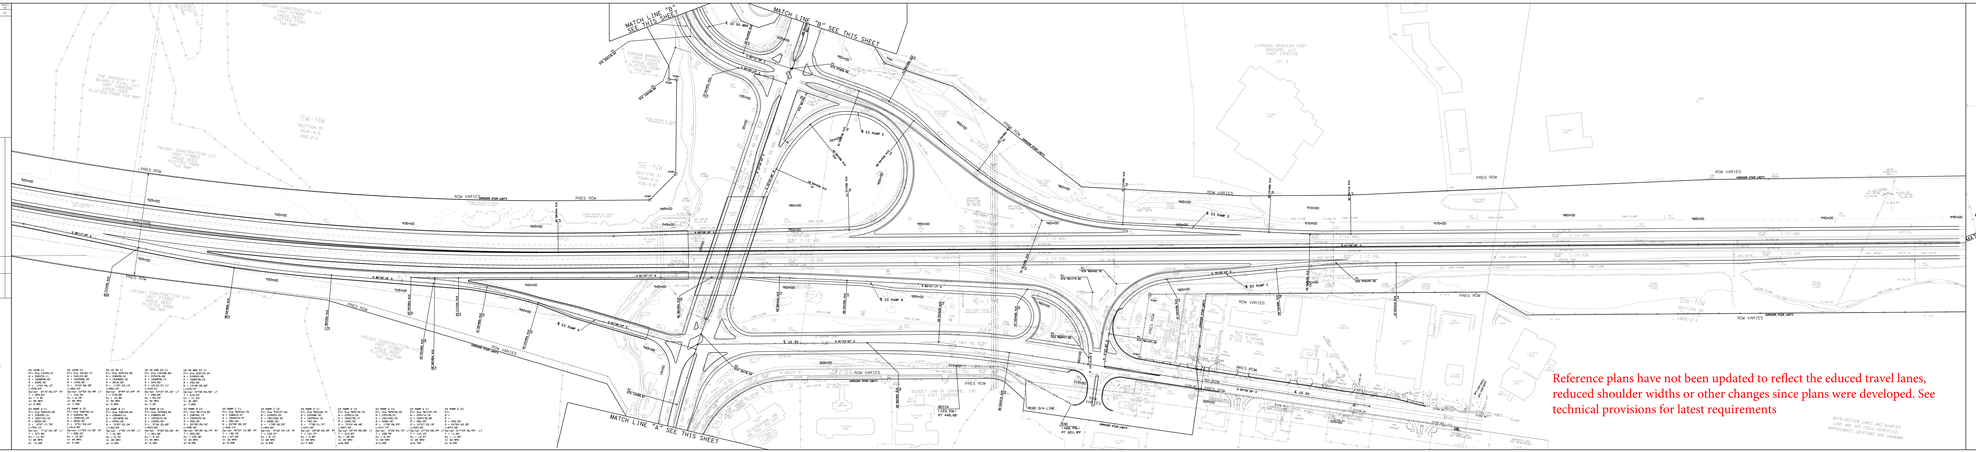
M M
MOTT MACDONALD