REFERENCE PROJECT NO	FISCAL YEAR	SHEET NO
ACIM-XXXX(XXX)	2023	001

PRELIMINARY
NOT TO BE USED FOR CONSTRUCTION

EXISTING UTILITIES LEGEND

EX-LIGHT-POLES	Existing Lighting Poles
EX-OHUT-ELEC-APCO DI	Existing Overhead Electrical Conductor - APCO Distribution
EX-OHUT-ELEC-APCO DI-STRUC-NS	Existing Overhead Electrical Poles, Guys, etc Not Surveyed - APCO Distribution
EX-OHUT-ELEC-APCO TR	Existing Overhead Electrical Conductor - APCO Transmission
EX-OHUT-ELEC-APCO TR-STRUC-NS	Existing Overhead Electrical Poles, Guys, etc Not Surveyed - APCO Transmission
EX-OHUT-ELEC-UNK	Existing Overhead Electrical Conductor - Unknown
EX-OHUT-ELEC-UNK-STRUC-S	Existing Overhead Electrical Poles, Guys, etc Surveyed - Unknown
EX-OHUT-TCOM-ATT	Existing Overhead Telecom Line - AT&T
EX-OHUT-TCOM-COMCAST	Existing Overhead Telecom Line - Comcast
EX-OHUT-TCOM-COMCAST-STRUC-NS	Existing Overhead Telecom Poles, Guys, etc Not Surveyed - Comcast
EX-OHUT-TCOM-LUMEN	Existing Overhead Telecom Line - Lumen
EX-OHUT-TCOM-LUMEN-STRUC-NS	Existing Overhead Telecom Poles, Guys, etc Not Surveyed - Lumen
EX-OHUT-TCOM-MOBILE	Existing Overhead Telecom Line - City of Mobile
EX-OHUT-TCOM-UNITI	Existing Overhead Telecom Line - Uniti
EX-OHUT-TCOM-UNK	Existing Overhead Telecom Line - Unknown Owner
EX-OHUT-TCOM-UNK-STRUC-NS	Existing Overhead Telecom Poles, Guys, etc Not Surveyed - Unknown Owner
EX-OHUT-TCOM-WINDSTREAM	Existing Overhead Telecom Line - Windstream
EX-UGUT-ELEC	Existing Buried Electrical Feature
EX-UGUT-ELEC-APCO DI-QLB	Existing Buried Electrical Line QLB - APCO Distribution
EX-UGUT-ELEC-APCO DI-QLD	Existing Buried Electrical Line QLD - APCO Distribution
EX-UGUT-ELEC-APCO DI-STRUC	Existing Buried Electrical Manholes, Vaults, Transformers, etc - APCO Distribution
EX-UGUT-ELEC-UNK	Existing Buried Electrical Line - Unknown Owner
EX-UGUT-ELEC-UNK-QLB	Existing Buried Electrical Line QLB - Unknown Owner
EX-UGUT-ELEC-UNK-QLD	Existing Buried Electrical Line QLD - Unknown Owner
EX-UGUT-ELEC-UNK-STRUC	Existing Buried Electrical Manholes, Vaults, Transformers, etc - Unknown Owner
EX-UGUT-GAS-SPIRE-ABAN	Existing Abandoned Natural Gas Line - Spire
EX-UGUT-GAS-SPIRE-CASE	Existing Natural Gas Casing - Spire
EX-UGUT-GAS-SPIRE-QLB	Existing Natural Gas Line QLB - Spire
EX-UGUT-GAS-SPIRE-QLD	Existing Natural Gas Line QLD - Spire
EX-UGUT-GAS-SPIRE-STRUC	Existing Natural Gas Manholes, Valves, Meters, etc - Spire
EX-UGUT-GAS-UNK-QLB	Existing Natural Gas Line QLB - Unknown Owner
EX-UGUT-JNT TR	Existing Joint Trench
EX-UGUT-SANSW FM-MAWSS-QLD	Existing Sanitary Sewer Force Main QLD - MAWSS
EX-UGUT-SANSW FM-MAWSS-STRUC	Existing Sanitary Sewer Force Main Manholes, Valves, etc - MAWSS
EX-UGUT-SANSW GM-MAWSS-QLB	Existing Sanitary Sewer Gravity Main QLB - MAWSS
EX-UGUT-SANSW GM-MAWSS-QLD	Existing Sanitary Sewer Gravity Main QLD - MAWSS
EX-UGUT-SANSW GM-MAWSS-STRUC	Existing Sanitary Sewer Gravity Main Manholes, Cleanouts, etc - MAWSS
EX-UGUT-TCOM-ALDOT-QLD	Existing Buried Telecom Line QLD - ALDOT ITS
EX-UGUT-TCOM-ATT LH-QLD	Existing Buried Telecom Line QLD - AT&T Long Haul
EX-UGUT-TCOM-ATT-QLB	Existing Buried Telecom Line QLB - AT&T
EX-UGUT-TCOM-ATT-QLD	Existing Buried Telecom Line QLD - AT&T
EX-UGUT-TCOM-ATT-STRUC	Existing Buried Telecom Manholes, Handholes, Pedestals, etc - AT&T
EX-UGUT-TCOM-COMCAST-QLB	Existing Buried Telecom Line QLB - Comcast
EX-UGUT-TCOM-COMCAST-QLD	Existing Buried Telecom Line QLD - Comcast
EX-UGUT-TCOM-COMCAST-STRUC	Existing Buried Telecom Manholes, Handholes, Pedestals, etc - Comcast
EX-UGUT-TCOM-LUMEN LH-QLB	Existing Buried Telecom Line QLB - Lumen Long Haul
EX-UGUT-TCOM-LUMEN LH-QLD	Existing Buried Telecom Line QLD - Lumen Long Haul
EX-UGUT-TCOM-LUMEN-QLB	Existing Buried Telecom Line QLB - Lumen
EX-UGUT-TCOM-LUMEN-QLD	Existing Buried Telecom Line QLD - Lumen
EX-UGUT-TCOM-LUMEN-STRUC	Existing Buried Telecom Manholes, Handholes, Pedestals, etc - Lumen
EX-UGUT-TCOM-MCI-QLB	Existing Buried Telecom Line QLB - MCI
EX-UGUT-TCOM-MCI-QLD	Existing Buried Telecom Line QLD - MCI
EX-UGUT-TCOM-MOBILE	Existing Buried Telecom Line - City of Mobile
EX-UGUT-TCOM-MOBILE-QLD	Existing Buried Telecom Line QLD - City of Mobile
EX-UGUT-TCOM-UNITI-QLB	Existing Buried Telecom Line QLB - Uniti
EX-UGUT-TCOM-UNITI-QLD	Existing Buried Telecom Line QLD - Uniti
EX-UGUT-TCOM-UNK-QLD	Existing Buried Telecom Line QLD - Unknown
EX-UGUT-TCOM-UNK-STRUC	Existing Buried Telecom Manholes, Handholes, Pedestals, etc - Unknown
EX-UGUT-TCOM-WINDSTREAM-QLD	Existing Buried Telecom Line QLD - Windstream
EX-UGUT-UNK-QLD	Existing Buried Unknown Utility QLD
EX-UGUT-WATER	Existing Water Feature
EX-UGUT-WTR-MAWSS-QLB	Existing Water Line QLB - MAWSS
EX-UGUT-WTR-MAWSS-QLD	Existing Water Line QLD - MAWSS
EX-UGUT-WTR-MAWSS-STRUC	Existing Water Manholes, Valves, Handholes, etc - MAWSS

PROPOSED UTILITIES LEGEND

OHUT-ELEC-APCO DI	Proposed Overhead Electric Conductor - APCO Distribution
OHUT-ELEC-APCO DI-STRUC	Proposed Overhead Electric Poles, Guys, etc - APCO Distribution
OHUT-ELEC-APCO TR	Proposed Overhead Electric Conductor - APCO Transmission
OHUT-ELEC-APCO TR-STRUC	Proposed Overhead Electric Poles, Towers, Guys, etc - APCO Transmission
OHUT-TCOM-UNITI	Proposed Overhead Telecom Line - Uniti
OHUT-TCOM-WINDSTREAM	Proposed Overhead Telecom Line - Windstream
UGUT-ELEC-APCO DI	Proposed Buried Electric Line - APCO Distribution
UGUT-ELEC-APCO DI-STRUC	Proposed Buried Electric Manholes, Vaults, Transformers, etc - APCO Distribution
UGUT-GAS-SPIRE	Proposed Buried Gas Line - Spire
UGUT-GAS-SPIRE-CASE	Proposed Buried Gas Line Casing - Spire
UGUT-SANSW FM-MAWSS	Proposed Sanitary Sewer Force Main - MAWSS
UGUT-SANSW GM-MAWSS	Proposed Sanitary Sewer Gravity Main - MAWSS
UGUT-SANSW GM-MAWSS-STRUC	Proposed Sanitary Sewer Gravity Main Manholes, Cleanout, etc - MAWSS
UGUT-TCOM-ATT	Proposed Buried Telecom Line - AT&T
UGUT-TCOM-COMCAST	Proposed Buried Telecom Line - Comcast
UGUT-TCOM-JNT TR	Proposed Telecom Joint Trench
UGUT-TCOM-LUMEN	Proposed Buried Telecom Line - Lumen
UGUT-TCOM-MCI	Proposed Buried Telecom Line - MCI
UGUT-TCOM-UNITI	Proposed Buried Telecom Line - Uniti
UGUT-WATER-MAWSS	Proposed Water Line - MAWSS
UGUT-WATER-MAWSS-STRUC	Proposed Water Manholes, Valves, Meters, etc - MAWSS
ABANDONMENT	Proposed Abandonment

RELOCATION ID LEGEND

Relocate ID# 303

- First digit indicates utility type. In this example 3 represents Sanitary Sewer.
  - 1 - Water
  - 2 - Gas
  - 3 - Sanitary Sewer
  - 6 - Electrical (Distribution and Transmission)
  - 7 - Telecommunications
- MAWSS 10" PVC SS, 8" VCP — Utility owner
- Reroute 10" CIPP SS around footing
Remove portion of 8" VCP — Brief descripition of the relocation

REV. NO.	BY	DATE	DESCRIPTION OF REVISION

ALABAMA DEPARTMENT OF TRANSPORTATION

PE STAMP | PE STAMP | QR CODE | PROJECT LOGO

PLAN SUBMITTAL

SCALE (FEET) 0 200 400

ROUTE	SHEET TITLE
I-10	I-10 MOBILE RIVER BRIDGE PROJECT UTILITY RELOCATION CONCEPT PLAN

8/30/2023 9:28:33 AM Daniel.Darnold BL-UTIL - OVERALL LEGEND.dgn

REFERENCE PROJECT NO	FISCAL YEAR	SHEET NO
ACIM-XXXX(XXX)	2023	002

PRELIMINARY
NOT TO BE USED FOR CONSTRUCTION

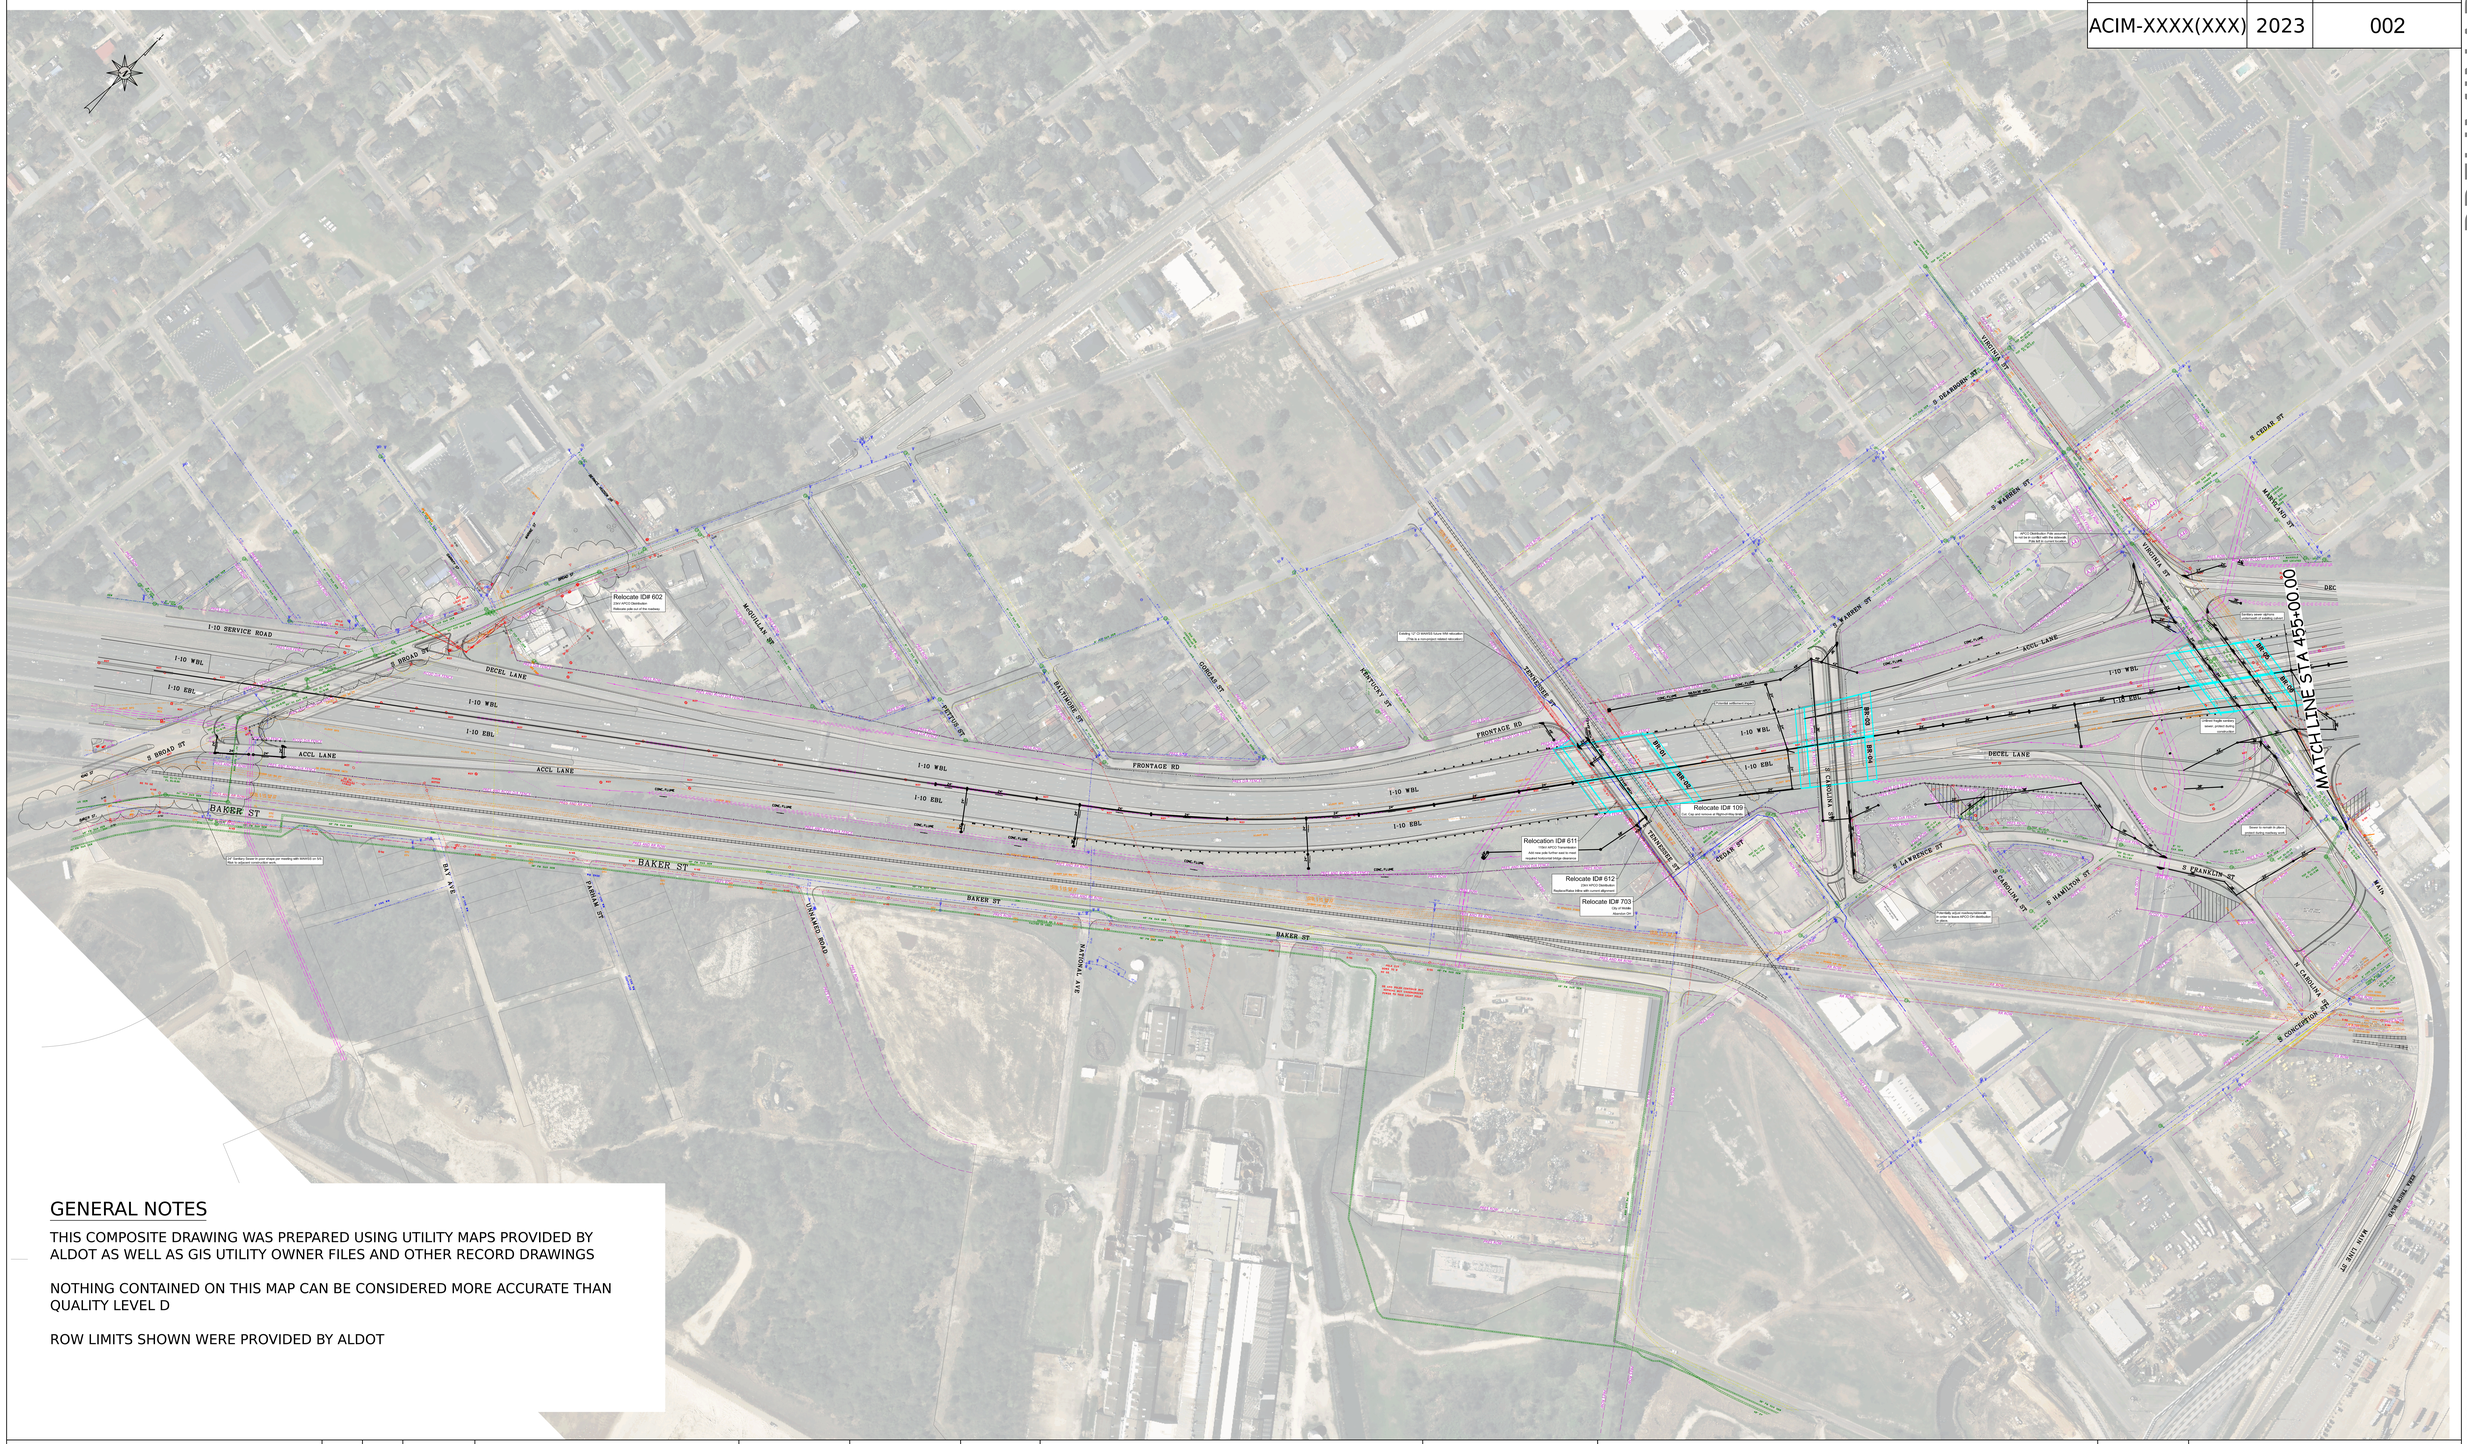

GENERAL NOTES

THIS COMPOSITE DRAWING WAS PREPARED USING UTILITY MAPS PROVIDED BY ALDOT AS WELL AS GIS UTILITY OWNER FILES AND OTHER RECORD DRAWINGS

NOTHING CONTAINED ON THIS MAP CAN BE CONSIDERED MORE ACCURATE THAN QUALITY LEVEL D

ROW LIMITS SHOWN WERE PROVIDED BY ALDOT

ALABAMA DEPARTMENT OF TRANSPORTATION

REV. NO.	BY	DATE	DESCRIPTION OF REVISION

PE STAMP | PE STAMP | QR CODE | PROJECT LOGO

PLAN SUBMITTAL

SCALE (FEET) 0 200 400

ROUTE	SHEET TITLE
I-10	I-10 MOBILE RIVER BRIDGE PROJECT UTILITY RELOCATION CONCEPT PLAN

8/30/2023 9:20:44 AM Daniel.Darnold BL-UTIL - OVERALL UTIL-1.dgn

REFERENCE PROJECT NO	FISCAL YEAR	SHEET NO
ACIM-XXXX(XXX)	2023	003

PRELIMINARY
NOT TO BE USED FOR CONSTRUCTION

MATCH LINE STA 455+00.00

MATCH LINE STA 512+00.00

GENERAL NOTES

THIS COMPOSITE DRAWING WAS PREPARED USING UTILITY MAPS PROVIDED BY ALDOT AS WELL AS GIS UTILITY OWNER FILES AND OTHER RECORD DRAWINGS

NOTHING CONTAINED ON THIS MAP CAN BE CONSIDERED MORE ACCURATE THAN QUALITY LEVEL D

ROW LIMITS SHOWN WERE PROVIDED BY ALDOT

ALABAMA DEPARTMENT OF TRANSPORTATION

REV. NO.	BY	DATE	DESCRIPTION OF REVISION

PE STAMP | PE STAMP | QR CODE | PROJECT LOGO

PLAN SUBMITTAL

SCALE (FEET) 0 200 400

ROUTE	SHEET TITLE
I-10	I-10 MOBILE RIVER BRIDGE PROJECT UTILITY RELOCATION CONCEPT PLAN

Daniel.Darnold BL-UTIL - OVERALL UTIL-2.dgn
12:54:37 PM
8/30/2023

REFERENCE PROJECT NO	FISCAL YEAR	SHEET NO
ACIM-XXXX(XXX)	2023	004

PRELIMINARY
NOT TO BE USED FOR CONSTRUCTION

EAST TUNNEL AREA PROPOSED BRIDGES

DESIGN SCOPE CHANGES WITHIN THIS VICINITY ARE FORTHCOMING AND THUS CURRENT RELOCATION ALIGNMENTS ARE SUBJECT TO CHANGE.

GENERAL NOTES

THIS COMPOSITE DRAWING WAS PREPARED USING UTILITY MAPS PROVIDED BY ALDOT AS WELL AS GIS UTILITY OWNER FILES AND OTHER RECORD DRAWINGS

NOTHING CONTAINED ON THIS MAP CAN BE CONSIDERED MORE ACCURATE THAN QUALITY LEVEL D

ROW LIMITS SHOWN WERE PROVIDED BY ALDOT

ALABAMA DEPARTMENT OF TRANSPORTATION

REV. NO.	BY	DATE	DESCRIPTION OF REVISION

PE STAMP | PE STAMP | QR CODE | PROJECT LOGO

PLAN SUBMITTAL

SCALE (FEET) 0 200 400

ROUTE	SHEET TITLE
I-10	I-10 MOBILE RIVER BRIDGE PROJECT UTILITY RELOCATION CONCEPT PLAN

8/30/2023 1:17:36 PM Daniel.Darnold BL-UTIL - OVERALL UTIL-3.dgn

REFERENCE PROJECT NO	FISCAL YEAR	SHEET NO
ACIM-XXXX(XXX)	2023	005

PRELIMINARY
NOT TO BE USED FOR CONSTRUCTION

GENERAL NOTES

THIS COMPOSITE DRAWING WAS PREPARED USING UTILITY MAPS PROVIDED BY ALDOT AS WELL AS GIS UTILITY OWNER FILES AND OTHER RECORD DRAWINGS

NOTHING CONTAINED ON THIS MAP CAN BE CONSIDERED MORE ACCURATE THAN QUALITY LEVEL D

ROW LIMITS SHOWN WERE PROVIDED BY ALDOT

ALABAMA DEPARTMENT OF TRANSPORTATION

REV. NO.	BY	DATE	DESCRIPTION OF REVISION

PE STAMP | PE STAMP | QR CODE | PROJECT LOGO

PLAN SUBMITTAL

SCALE (FEET) 0 200 400

ROUTE	SHEET TITLE
I-10	I-10 MOBILE RIVER BRIDGE PROJECT UTILITY RELOCATION CONCEPT PLAN

8/30/2023 1:34:11 PM Daniel.Darnold BL-UTIL - OVERALL UTIL-4.dgn

REFERENCE PROJECT NO	FISCAL YEAR	SHEET NO
ACIM-XXXX(XXX)	2023	006

PRELIMINARY
NOT TO BE USED FOR CONSTRUCTION

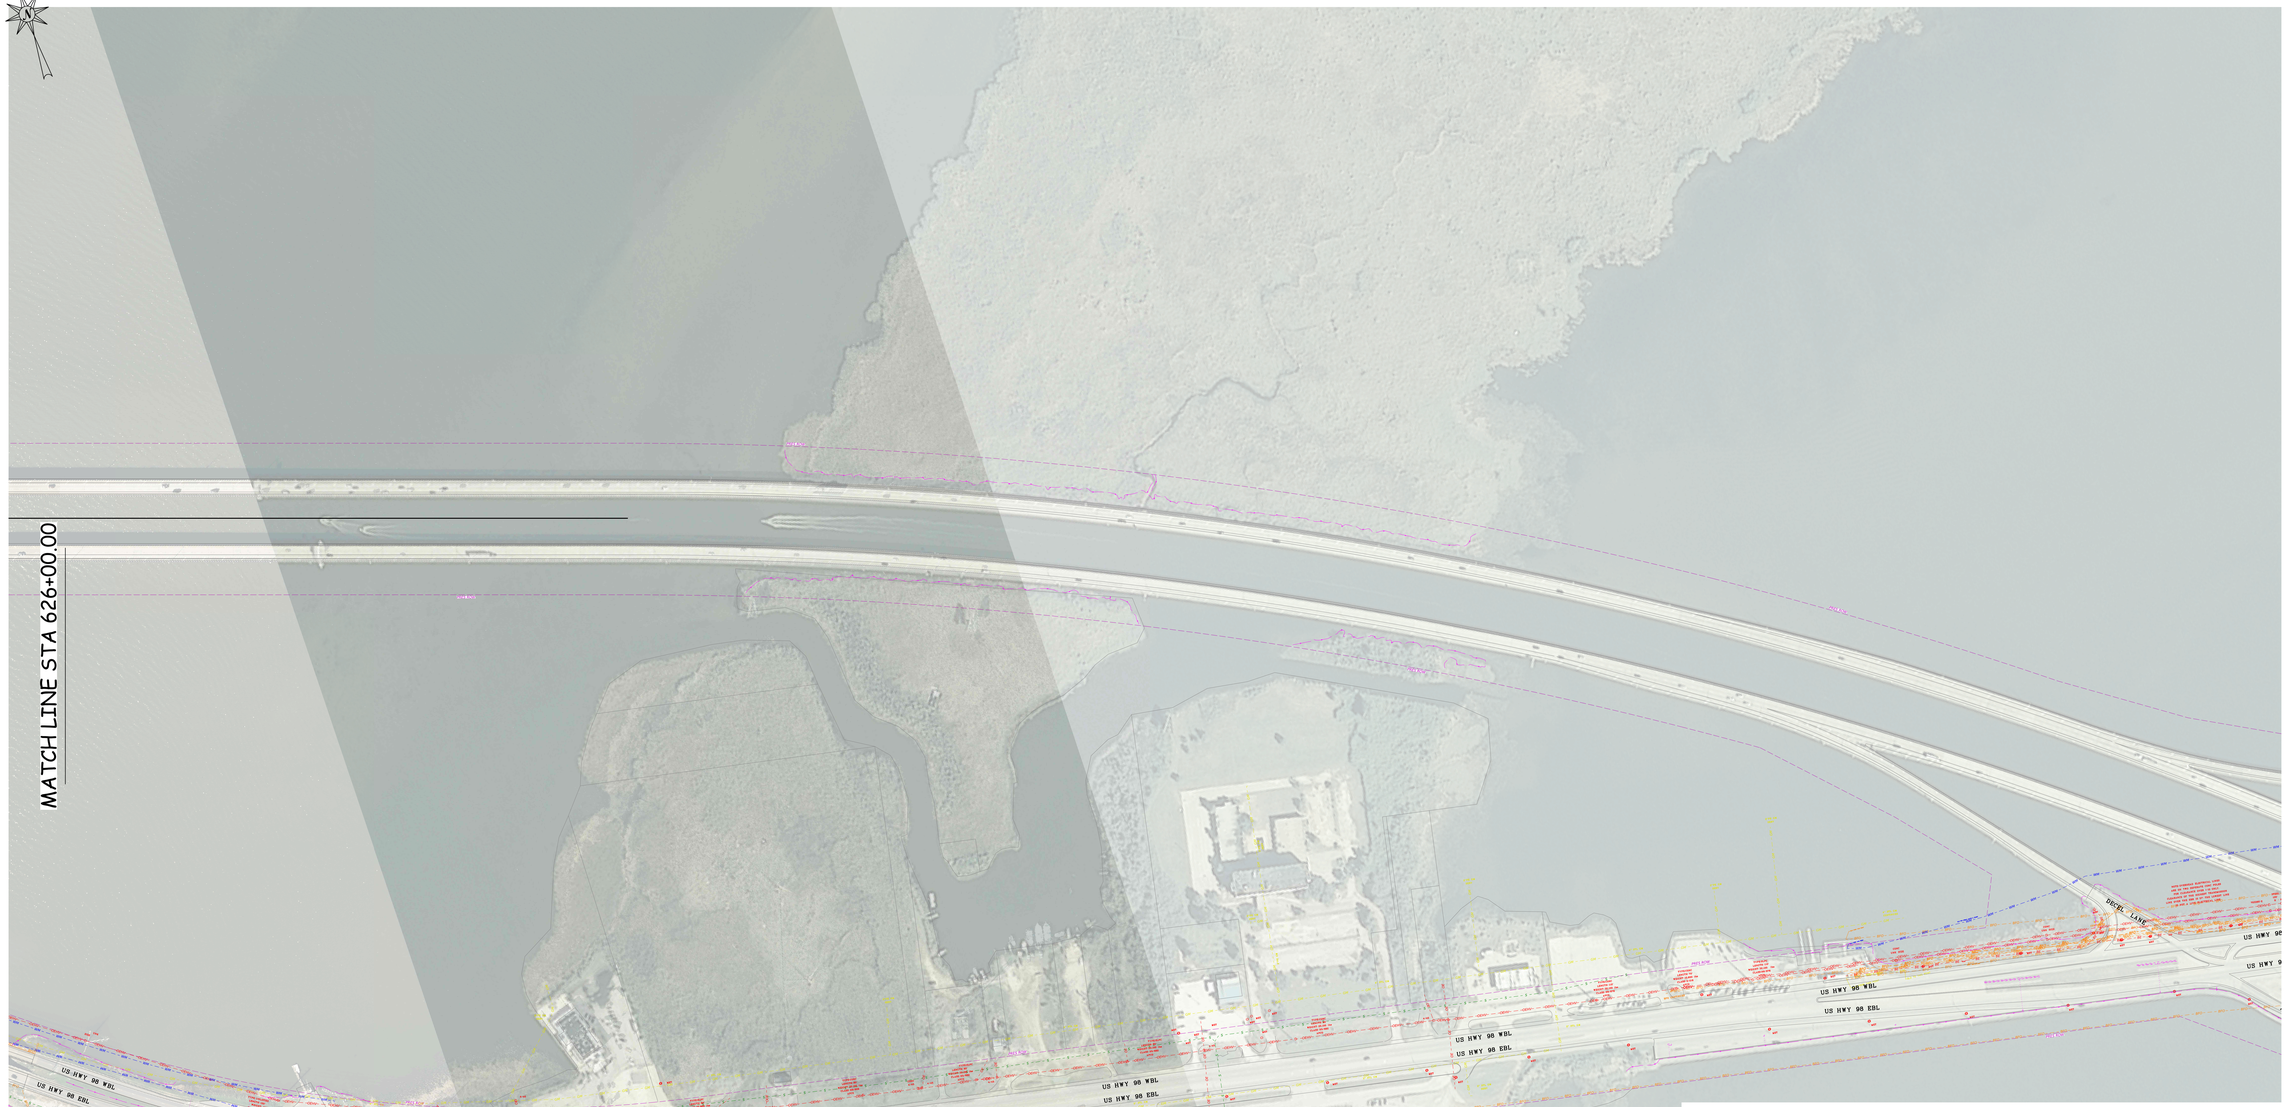

GENERAL NOTES

THIS COMPOSITE DRAWING WAS PREPARED USING UTILITY MAPS PROVIDED BY ALDOT AS WELL AS GIS UTILITY OWNER FILES AND OTHER RECORD DRAWINGS

NOTHING CONTAINED ON THIS MAP CAN BE CONSIDERED MORE ACCURATE THAN QUALITY LEVEL D

ROW LIMITS SHOWN WERE PROVIDED BY ALDOT

ALABAMA DEPARTMENT OF TRANSPORTATION

REV. NO.	BY	DATE	DESCRIPTION OF REVISION

PE STAMP | PE STAMP | QR CODE | PROJECT LOGO

PLAN SUBMITTAL

SCALE (FEET) 0 200 400

ROUTE	SHEET TITLE
I-10	I-10 MOBILE RIVER BRIDGE PROJECT UTILITY RELOCATION CONCEPT PLAN

BL-UTIL - OVERALL UTIL-5.dgn
Daniel.Darnold
1:41:53 PM
8/30/2023